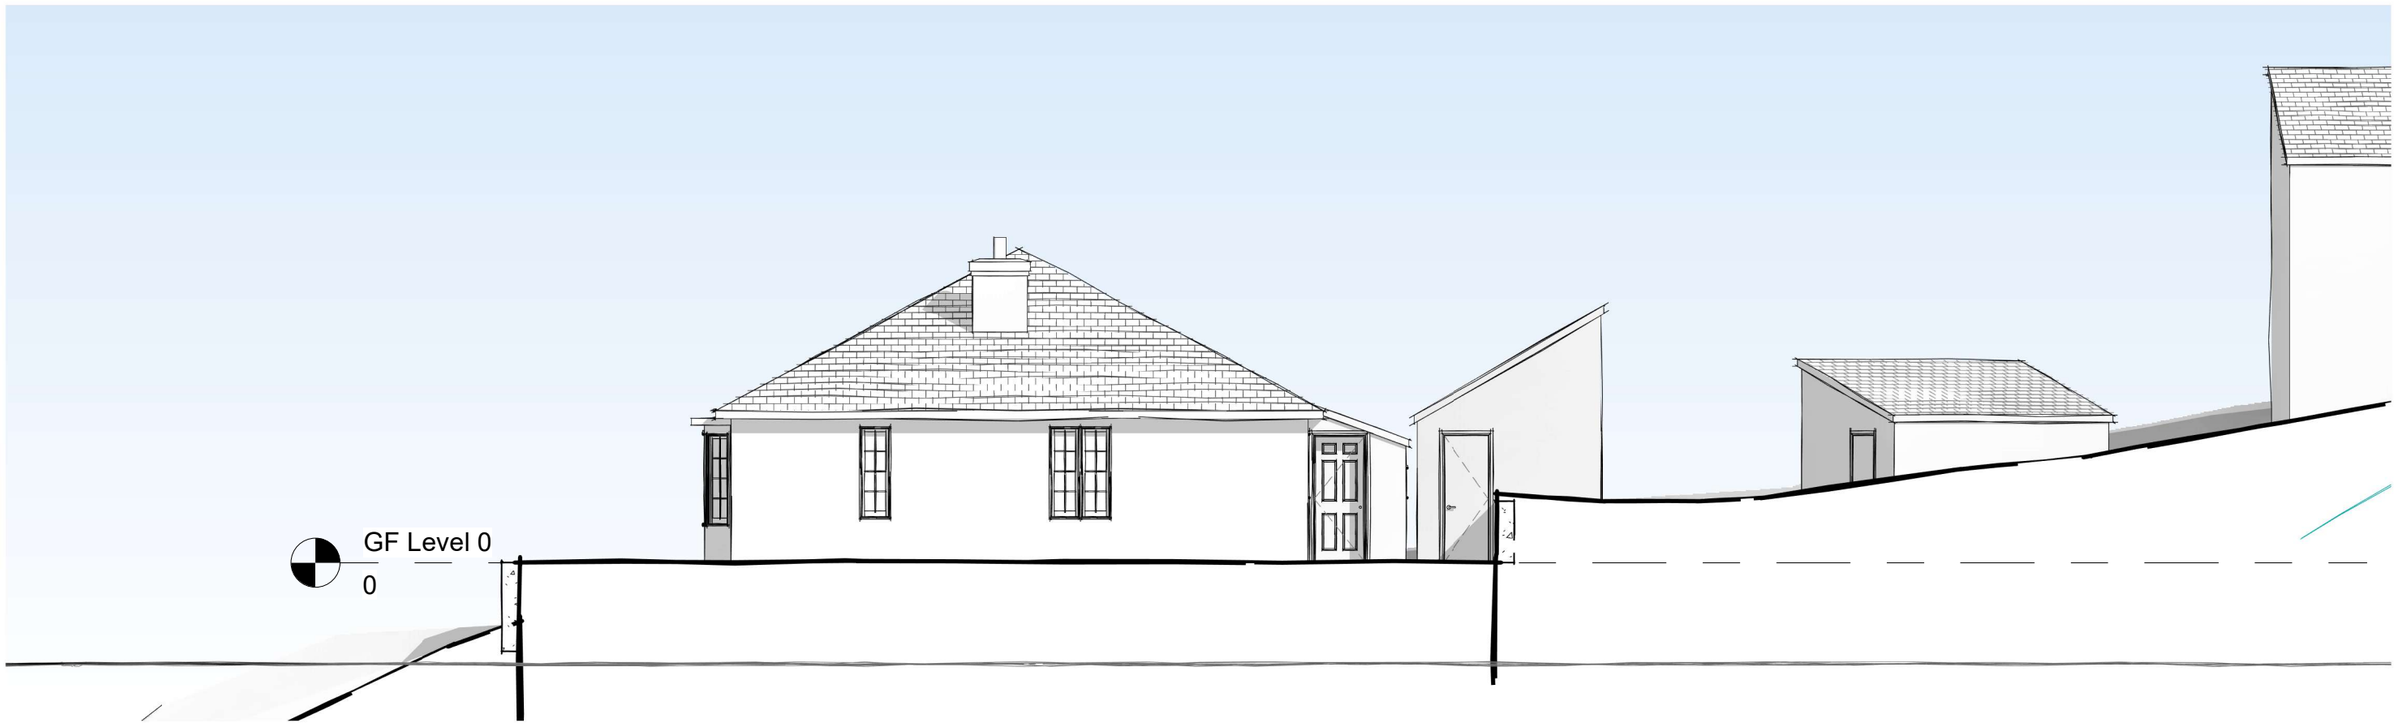


1 North East Elevation

1 : 100

0 1 2 3 4 5 10

GRAPHIC SCALE: 1:100

No.	Description	Date

Glenn Cavill
Design For Life

Glenn Cavill Ltd - Architectural Designer
www.glenncavill.com

GENERAL NOTE:
This drawing is for planning purposes only and not for construction. Any discrepancies should be highlighted and reported accordingly. Full copyright is to Glenn Cavill Ltd and any use by a third party should be via prior written agreement with Glenn Cavill Ltd.

PROJECT
Llys Llewelyn

SHEET
Existing Elevations

CLIENT
Mr & Mrs Clifton

Date	Project number	Scale (@ A3)
07.02.2025	2441	1 : 100

Drawn by: Author

DRAWING NUMBER
EX101

REV

20/05/2026 21:04:15