
SELBY RURAL

SITE PLAN - MANLEY HALL FARM

Land App

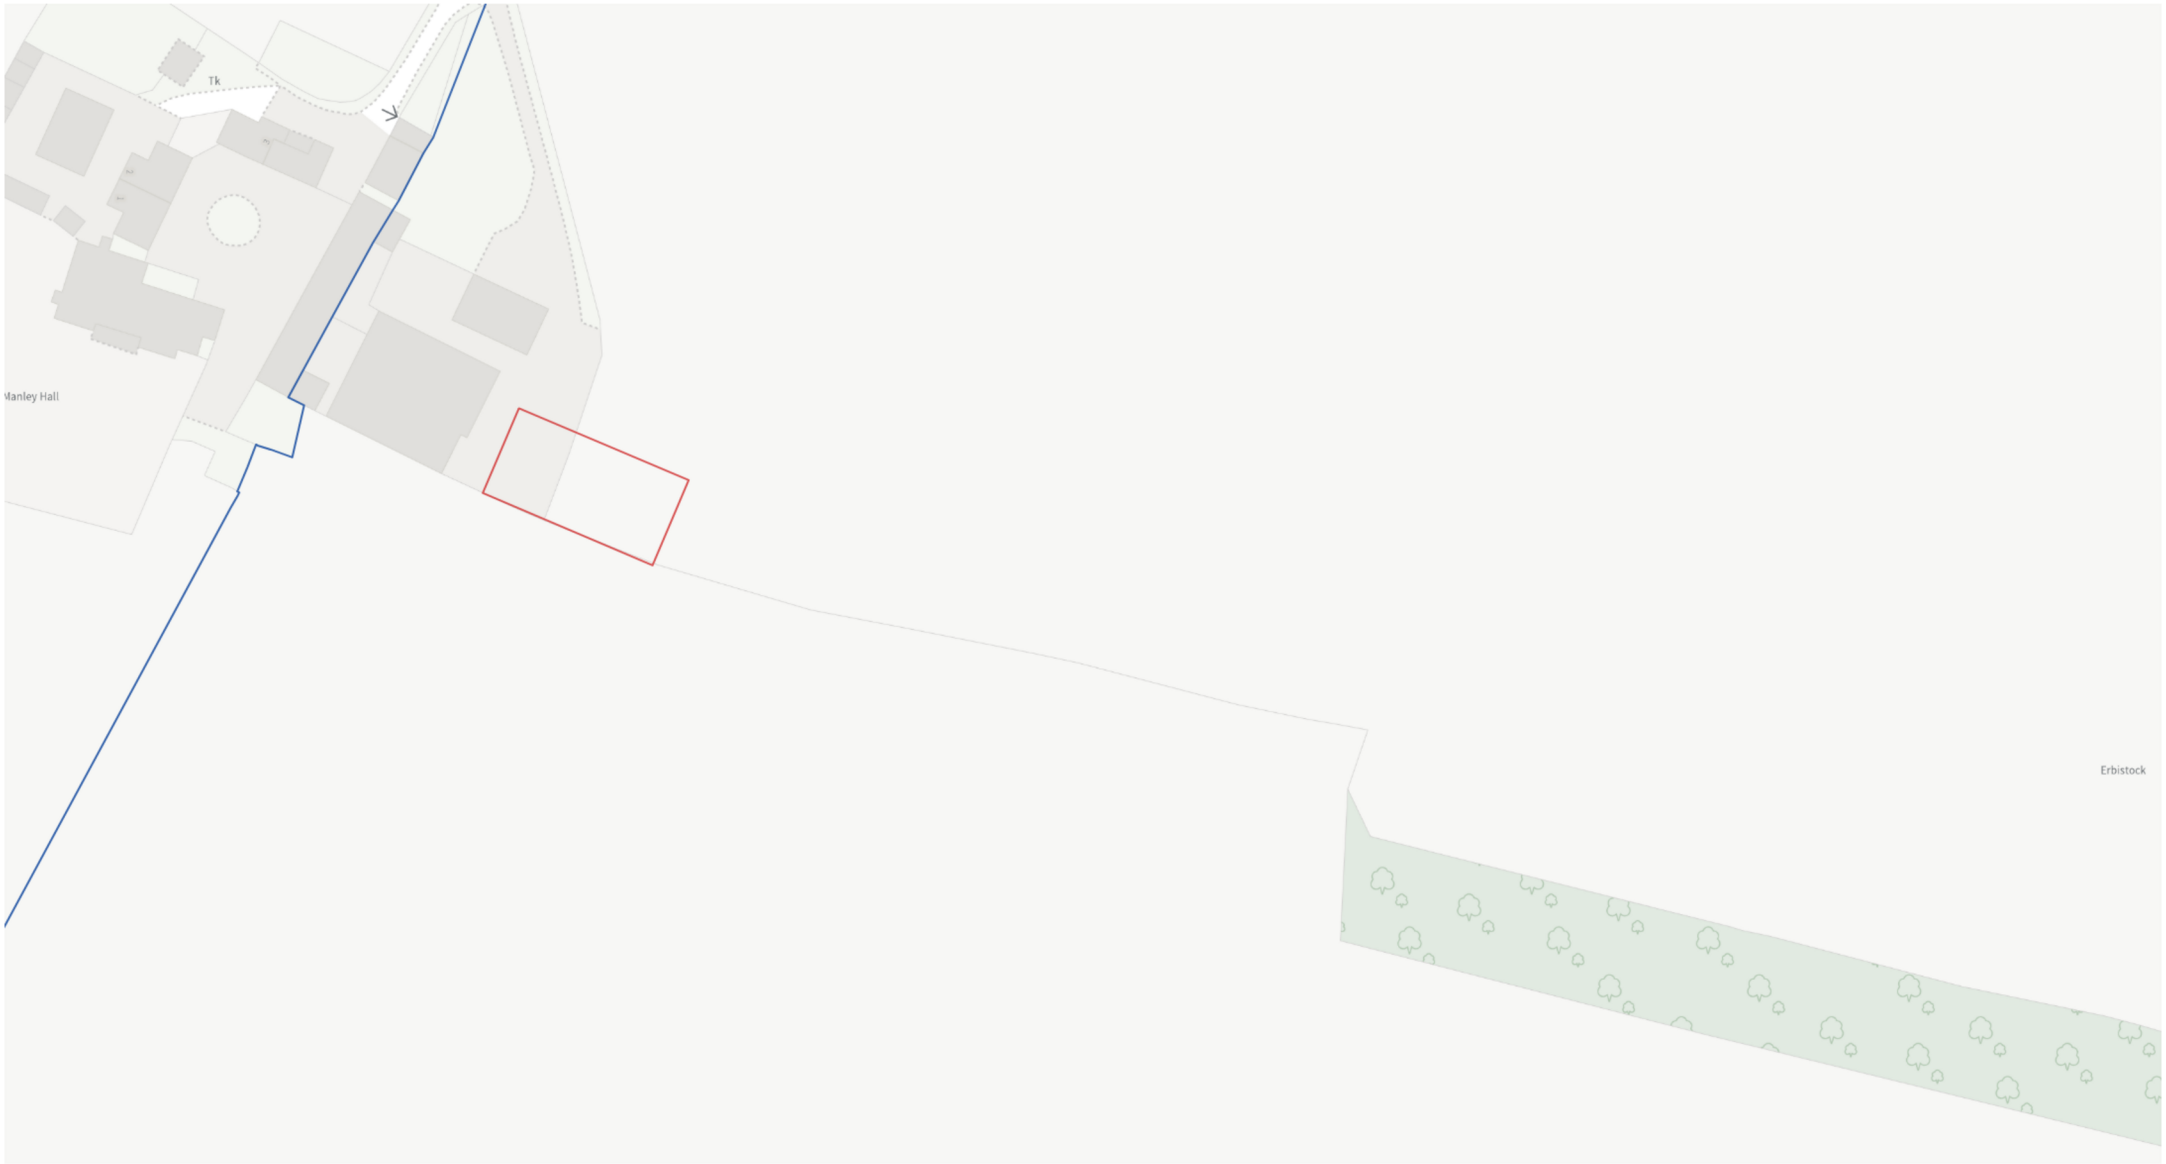

Produced on Land App, May 22, 2026.
© Crown copyright and database rights 2026 (Ordnance Survey licence number 100059532)

50 m
Scale 1:1250 (at A4)

N