
PRINTED:		05/12/2025 13:35:20		
REV:	DESCRIPTION:	DATE:	BY:	CHK:
P1	INITIAL ISSUE	24/07/2025	AG	GJ
P2	CLIENT COMMENTS	20/11/2025	EO	GJ
P3	AMENDMENTS FROM CLIENT	05/12/2025	EO	GJ

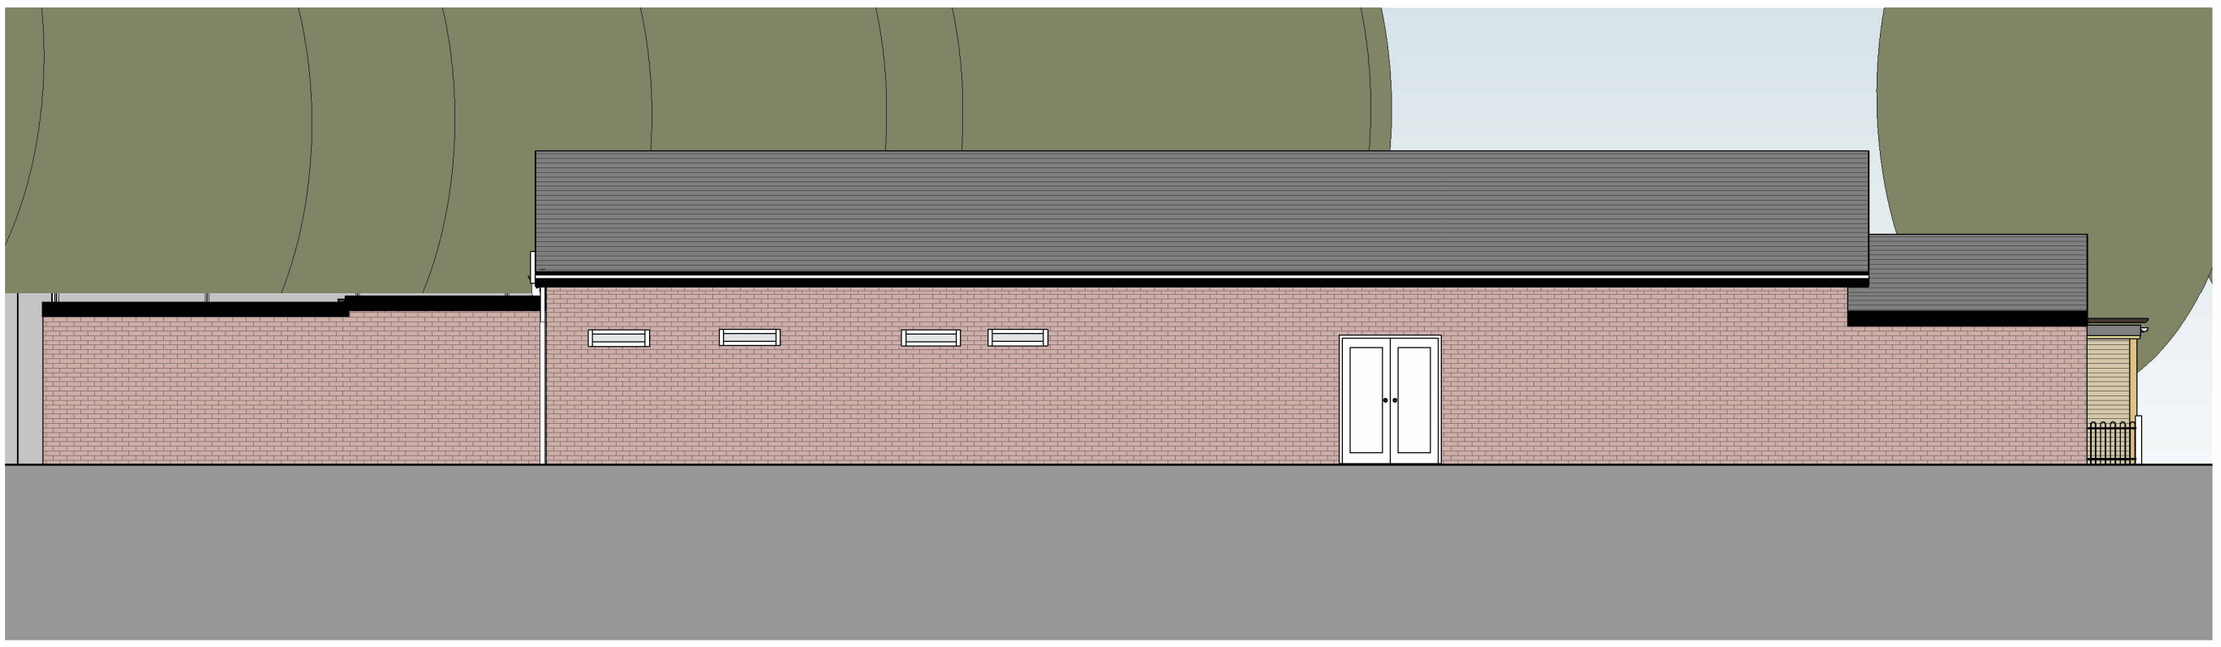


EXISTING - WEST ELEVATION

SCALE: 1 : 100



EXISTING - EAST ELEVATION

SCALE: 1 : 100

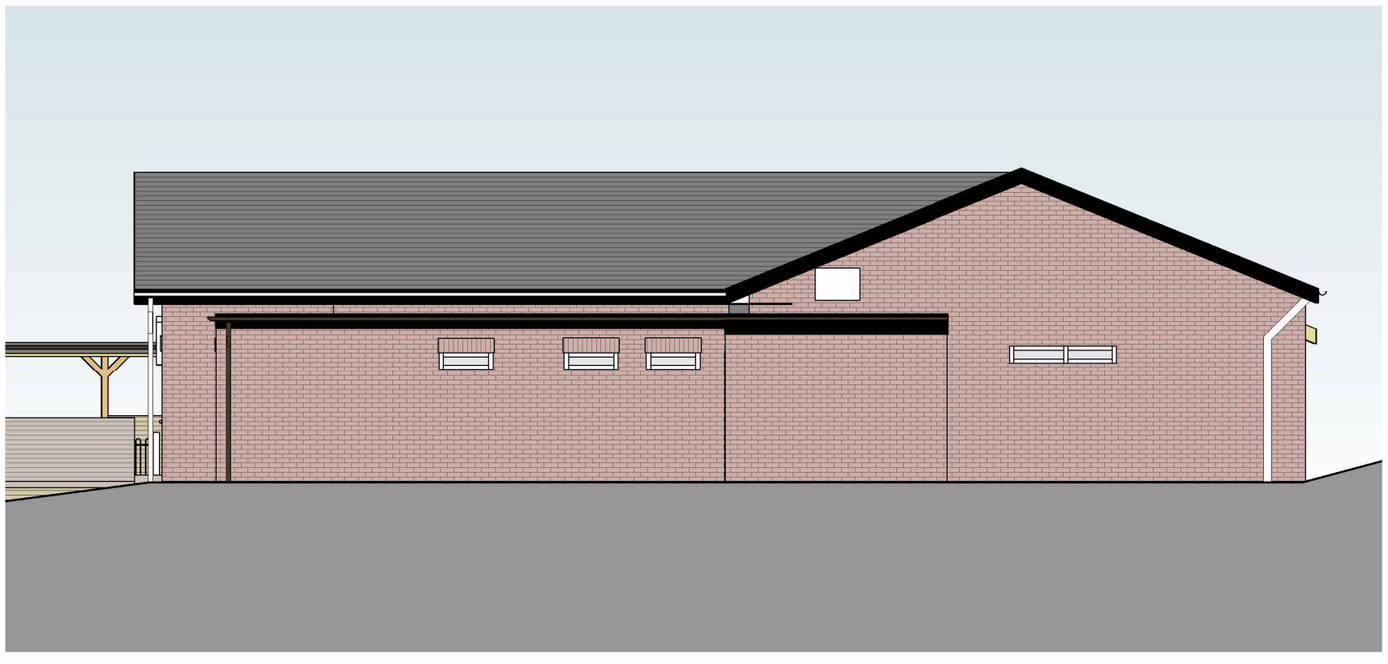

EXISTING - SOUTH ELEVATION

SCALE: 1 : 100



EXISTING - NORTH ELEVATION

SCALE: 1 : 100

0 1 2 3 4 5 m

1:100 @ A2

saer architects

www.saer.wales | 01492 472478 | studio@saer.wales

THIS DRAWING IS COPYRIGHT OF SAER ARCHITECTS LIMITED. CHECK ALL DIMENSIONS ON SITE. DISCREPANCIES TO BE NOTIFIED TO ARCHITECT. ELEMENTS OF STRUCTURE SHOWN ARE INDICATIVE AND FOR GUIDANCE. FINAL DESIGN TO STRUCTURAL ENGINEERS DETAILS AND SPECIFICATION.

PROJECT:
GWERSYLLT CRICKET CLUB

CLIENT:
GWERSYLLT PARK CRICKET CLUB

DRAWING TITLE:
EXISTING ELEVATIONS

DRAWING STATUS:	STATUS:
PLANNING	S3
DRAWING No:	PROJECT No:
GCC-SAL-03-ZZ-DR-A-0023	P1085
SCALE:	REVISION:
1 : 100@A2	P3