

PRINTED:		13/04/2026 12:44:20		
REV:	DESCRIPTION:	DATE:	BY:	CHK:
P1	COVER UPDATE	10/04/2026	EO	GJ
P2	CLIENTCOMMENTS	13/04/2026	EO	GJ

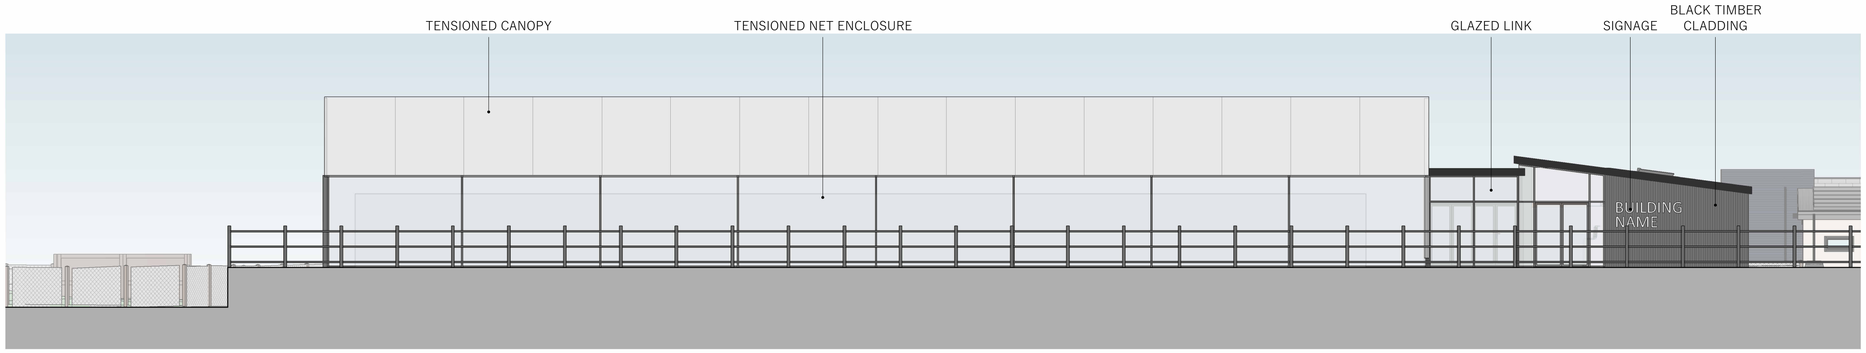


PROPOSED - EAST ELEVATION

SCALE: 1 : 100

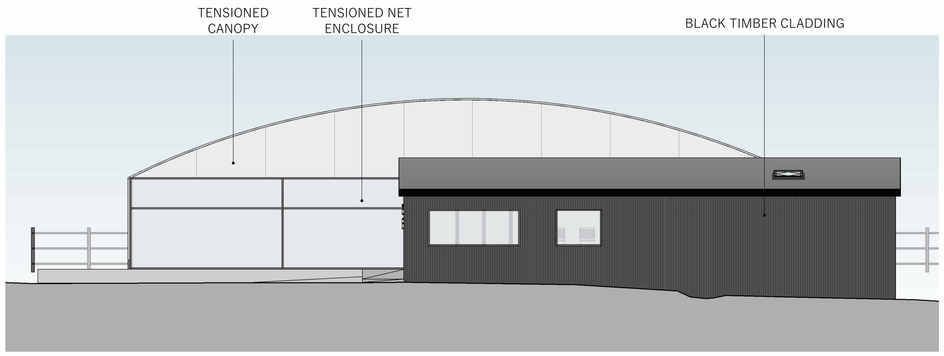

PROPOSED - NORTH ELEVATION

SCALE: 1 : 100

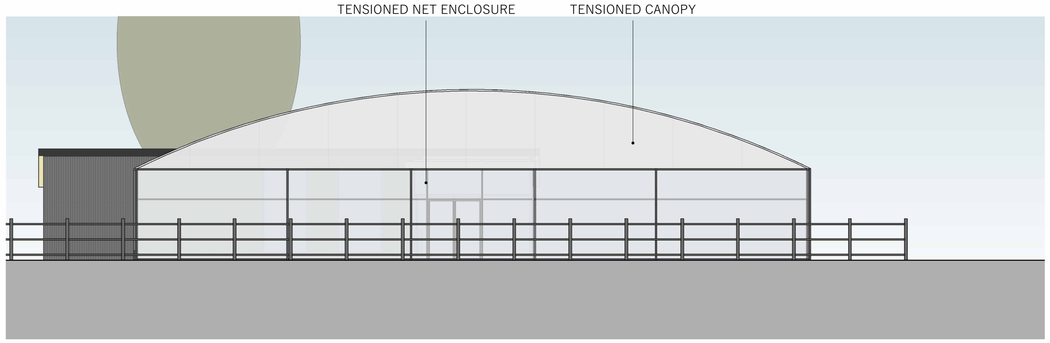


PROPOSED - SOUTH ELEVATION

SCALE: 1 : 100



PROPOSED - SOUTH ELEVATION BUILDING

SCALE: 1 : 100

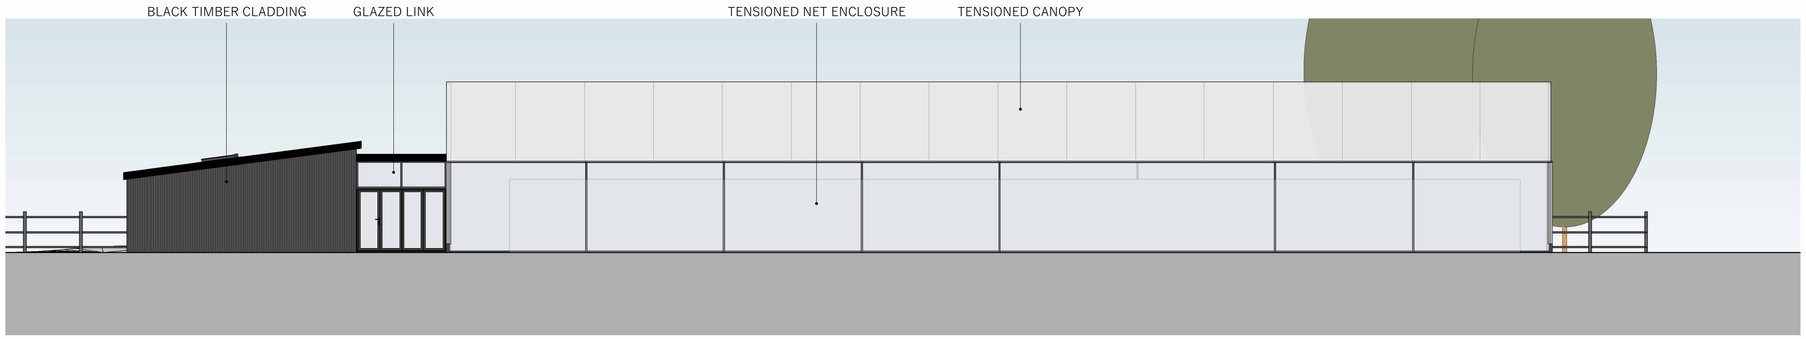

PROPOSED - WEST ELEVATION

SCALE: 1 : 100

0 1 2 3 4 5 6m

1:100 @ A1

saer architects

www.saer.wales | 01492 472478 | studio@saer.wales

THIS DRAWING IS COPYRIGHT OF SAER ARCHITECTS LIMITED. CHECK ALL DIMENSIONS ON SITE. DISCREPANCIES TO BE NOTIFIED TO ARCHITECT. ELEMENTS OF STRUCTURE SHOWN ARE INDICATIVE AND FOR GUIDANCE. FINAL DESIGN TO STRUCTURAL ENGINEERS DETAILS AND SPECIFICATION.

PROJECT:
GWERSYLLT CRICKET CLUB

CLIENT:
GWERSYLLT PARK CRICKET CLUB

DRAWING TITLE:
PROPOSED ELEVATIONS

DRAWING STATUS:	STATUS:
PLANNING	S3
DRAWING No:	PROJECT No:
GCC-SAL-04-ZZ-DR-A-0064	P1085
SCALE:	REVISION:
1 : 100@A1	P2