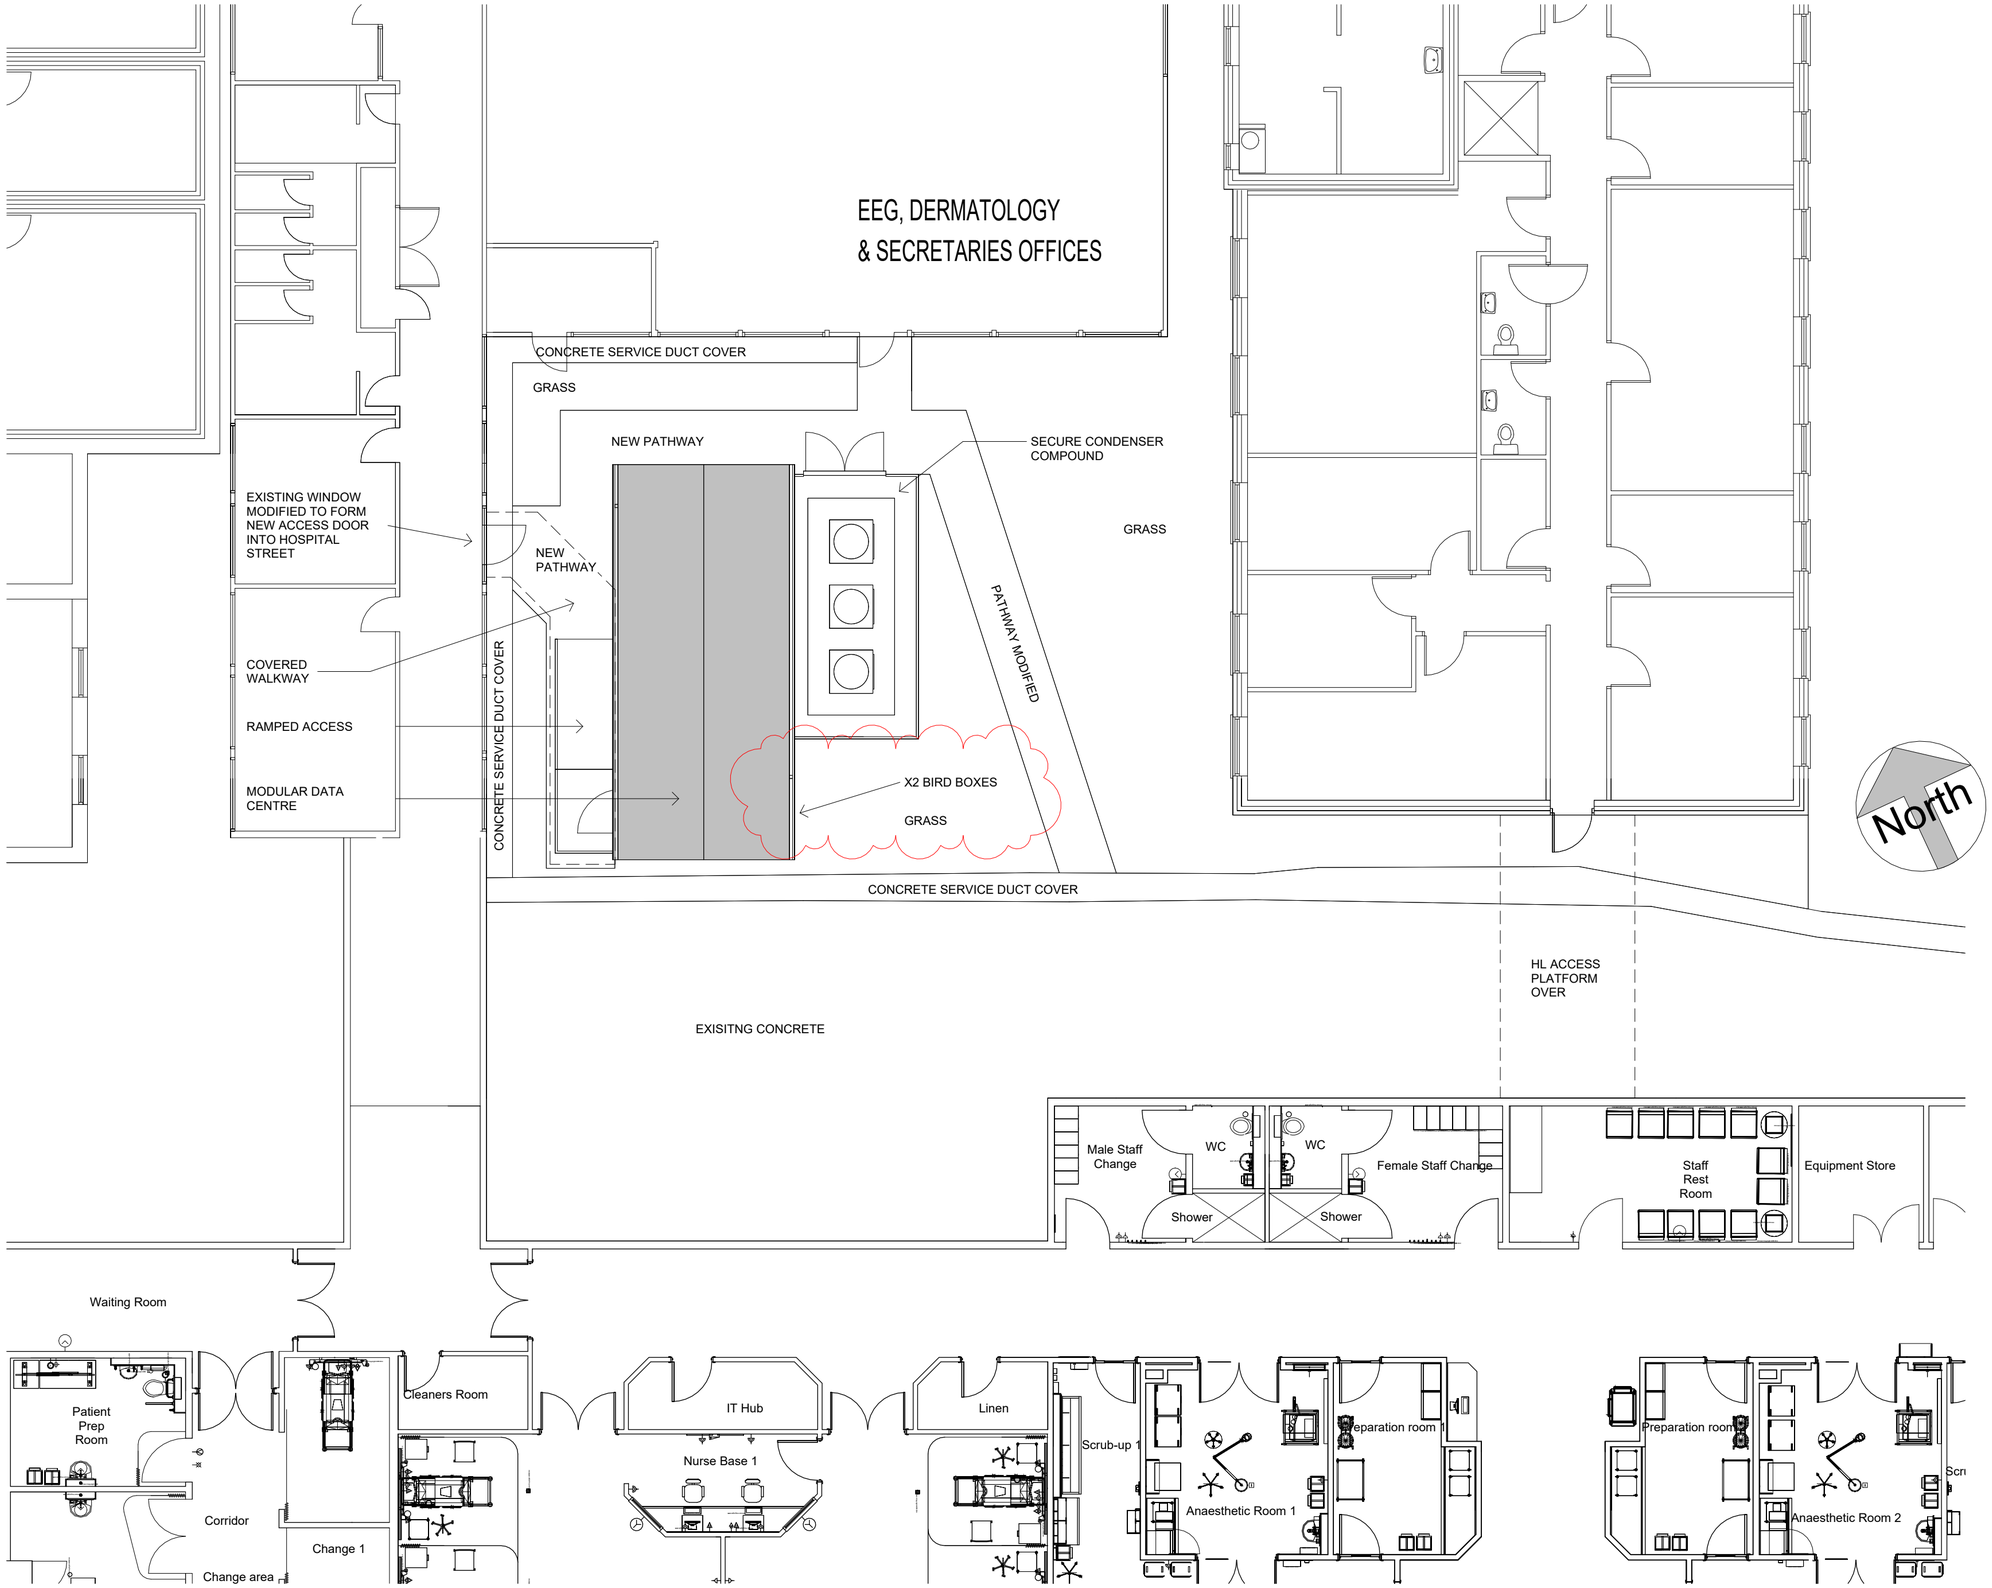


General Notes

1. All of the designs are the sole property of TACP Architects Ltd and may not be used without their written agreement
2. All prints, specifications and their copyright are the property of TACP Architects Ltd
3. All dimensions shall be checked on site before commencement of shop drawings, manufacture and all discrepancies must be reported to TACP Architects Ltd
4. Do not scale off drawings

Revisions

Rev	Date	Description	By	Check
P01	21/05/2026	Bord Boxes Added	MR	GM

Client

BCUHB

Project Title

Modular Data Centre - Wrexham Maelor Hospital

SheetName

Proposed Site Plan

Classification

Status

Scale	Date	Drawn	Checked
1 : 100@A2	25/02/26	MR	GM

Job Number	Project•Originator•Zone•Level•Form•Role•Number	Revision
25047	DATA-TACP-PS-XX-DR-A-003	P01

TACP Architects Ltd

Pembroke House
Ellice Way,
Wrexham Technology Park,
Wrexham, LL13 7YT
01978 291161

admin@tacparchitects.co.uk
www.tacparchitects.co.uk

TACPArchitects