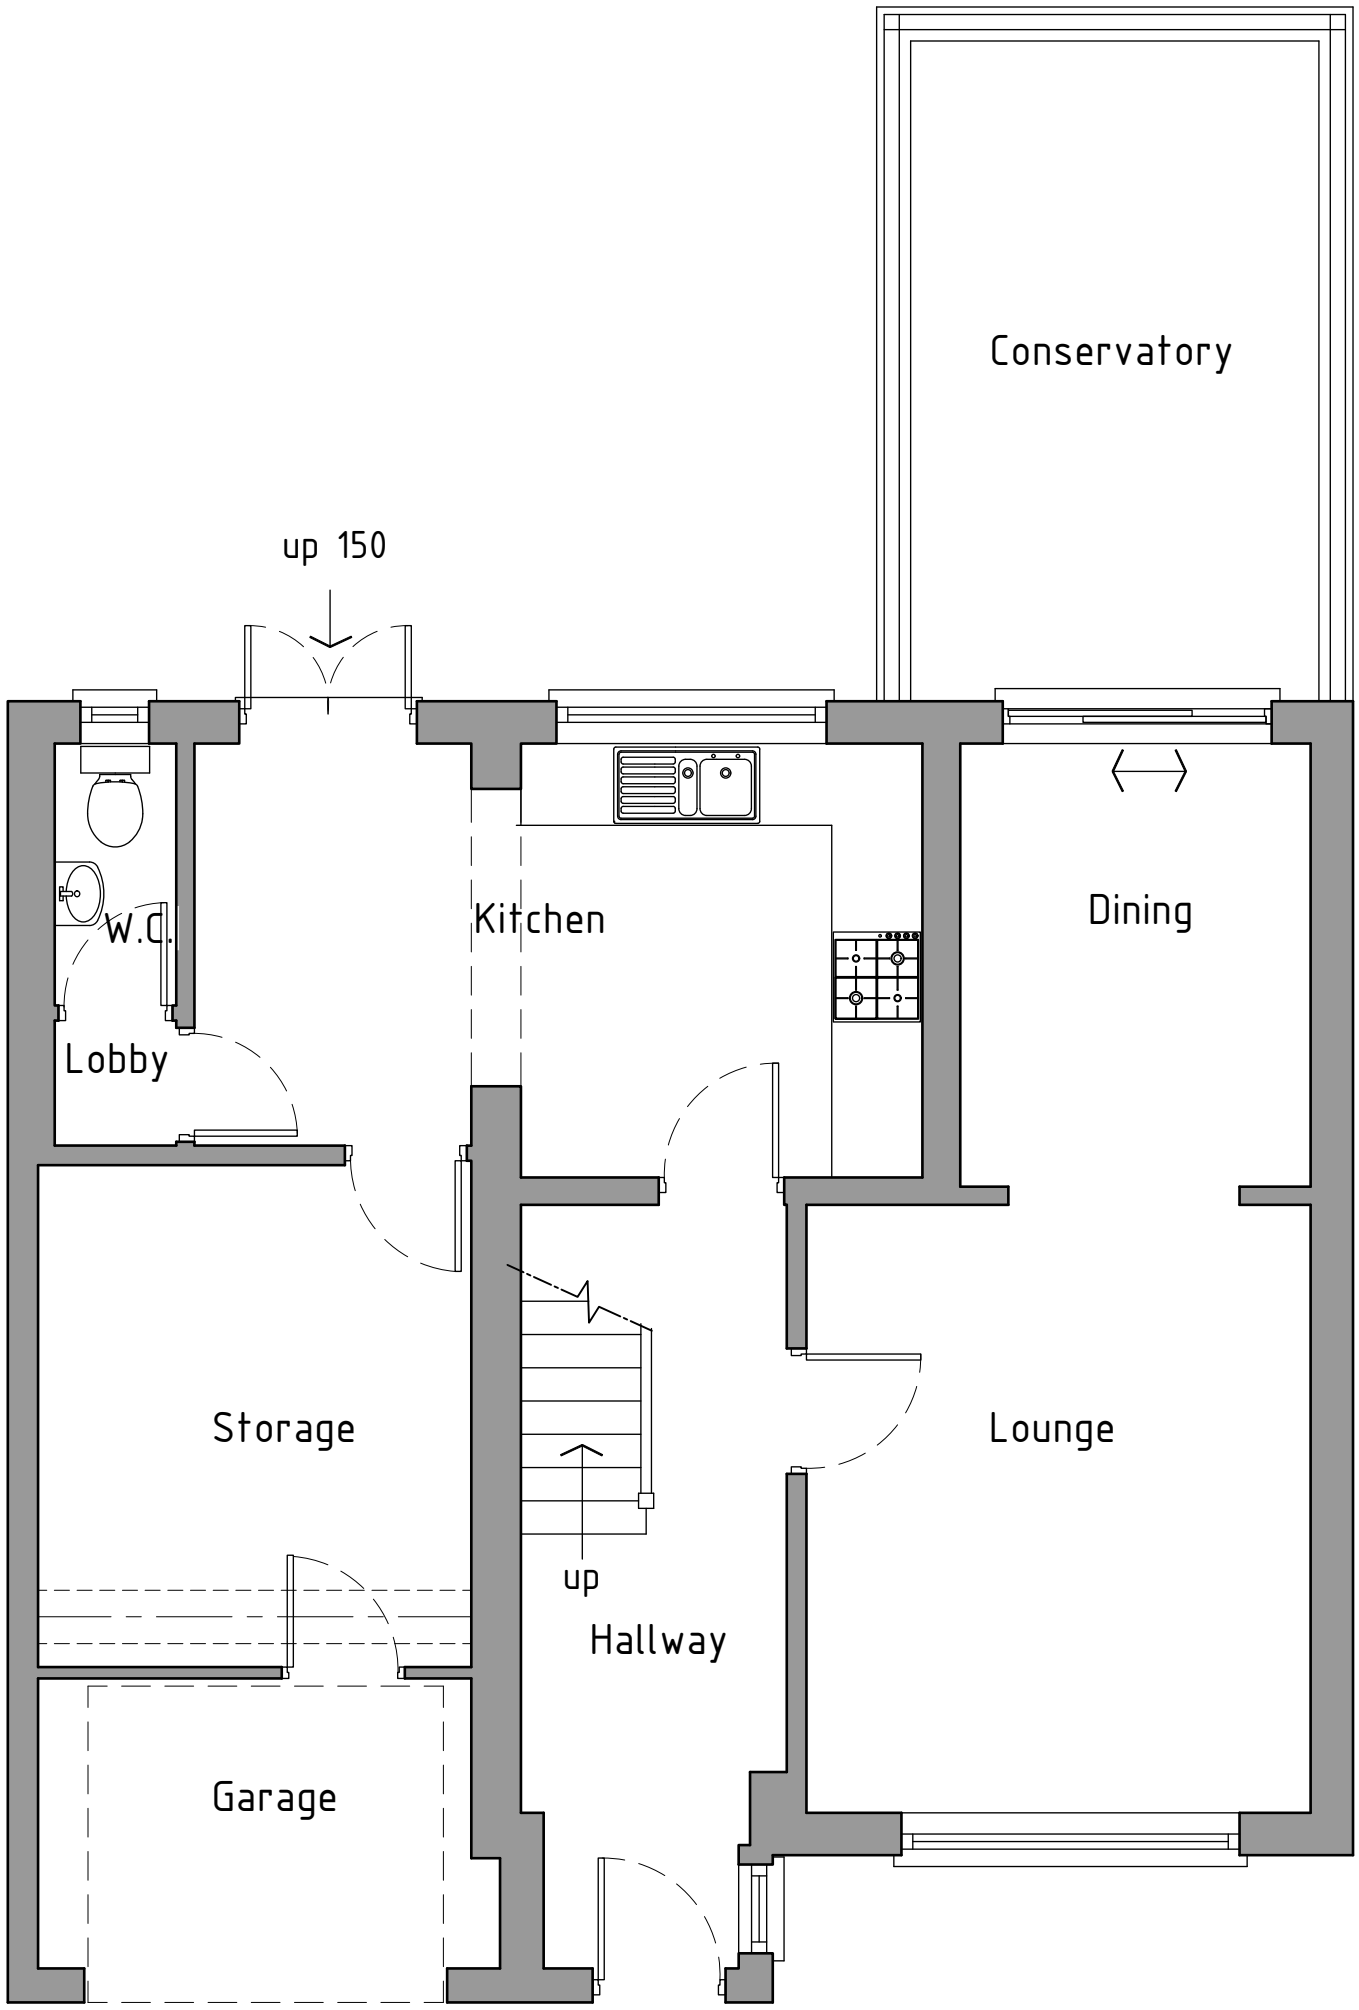


Ground Floor Plan 1:50

As Proposed

HDS ARCHITECTURAL SERVICES	**Project;** 4 Carlton Drive, Gwersyllt, Wrexham, LL11 4RS		**Dwg No;** CD/PD/04 / **Date;** 15.05.26
HDS Architectural Services, The Foundry, 15 Yorke Street, Wrexham LL13 8LW Tel (01978) 345250 www.hdsarchitectural.co.uk	**Title;** 04-As Proposed Plan	**Scale (A3);**	**Revision;**