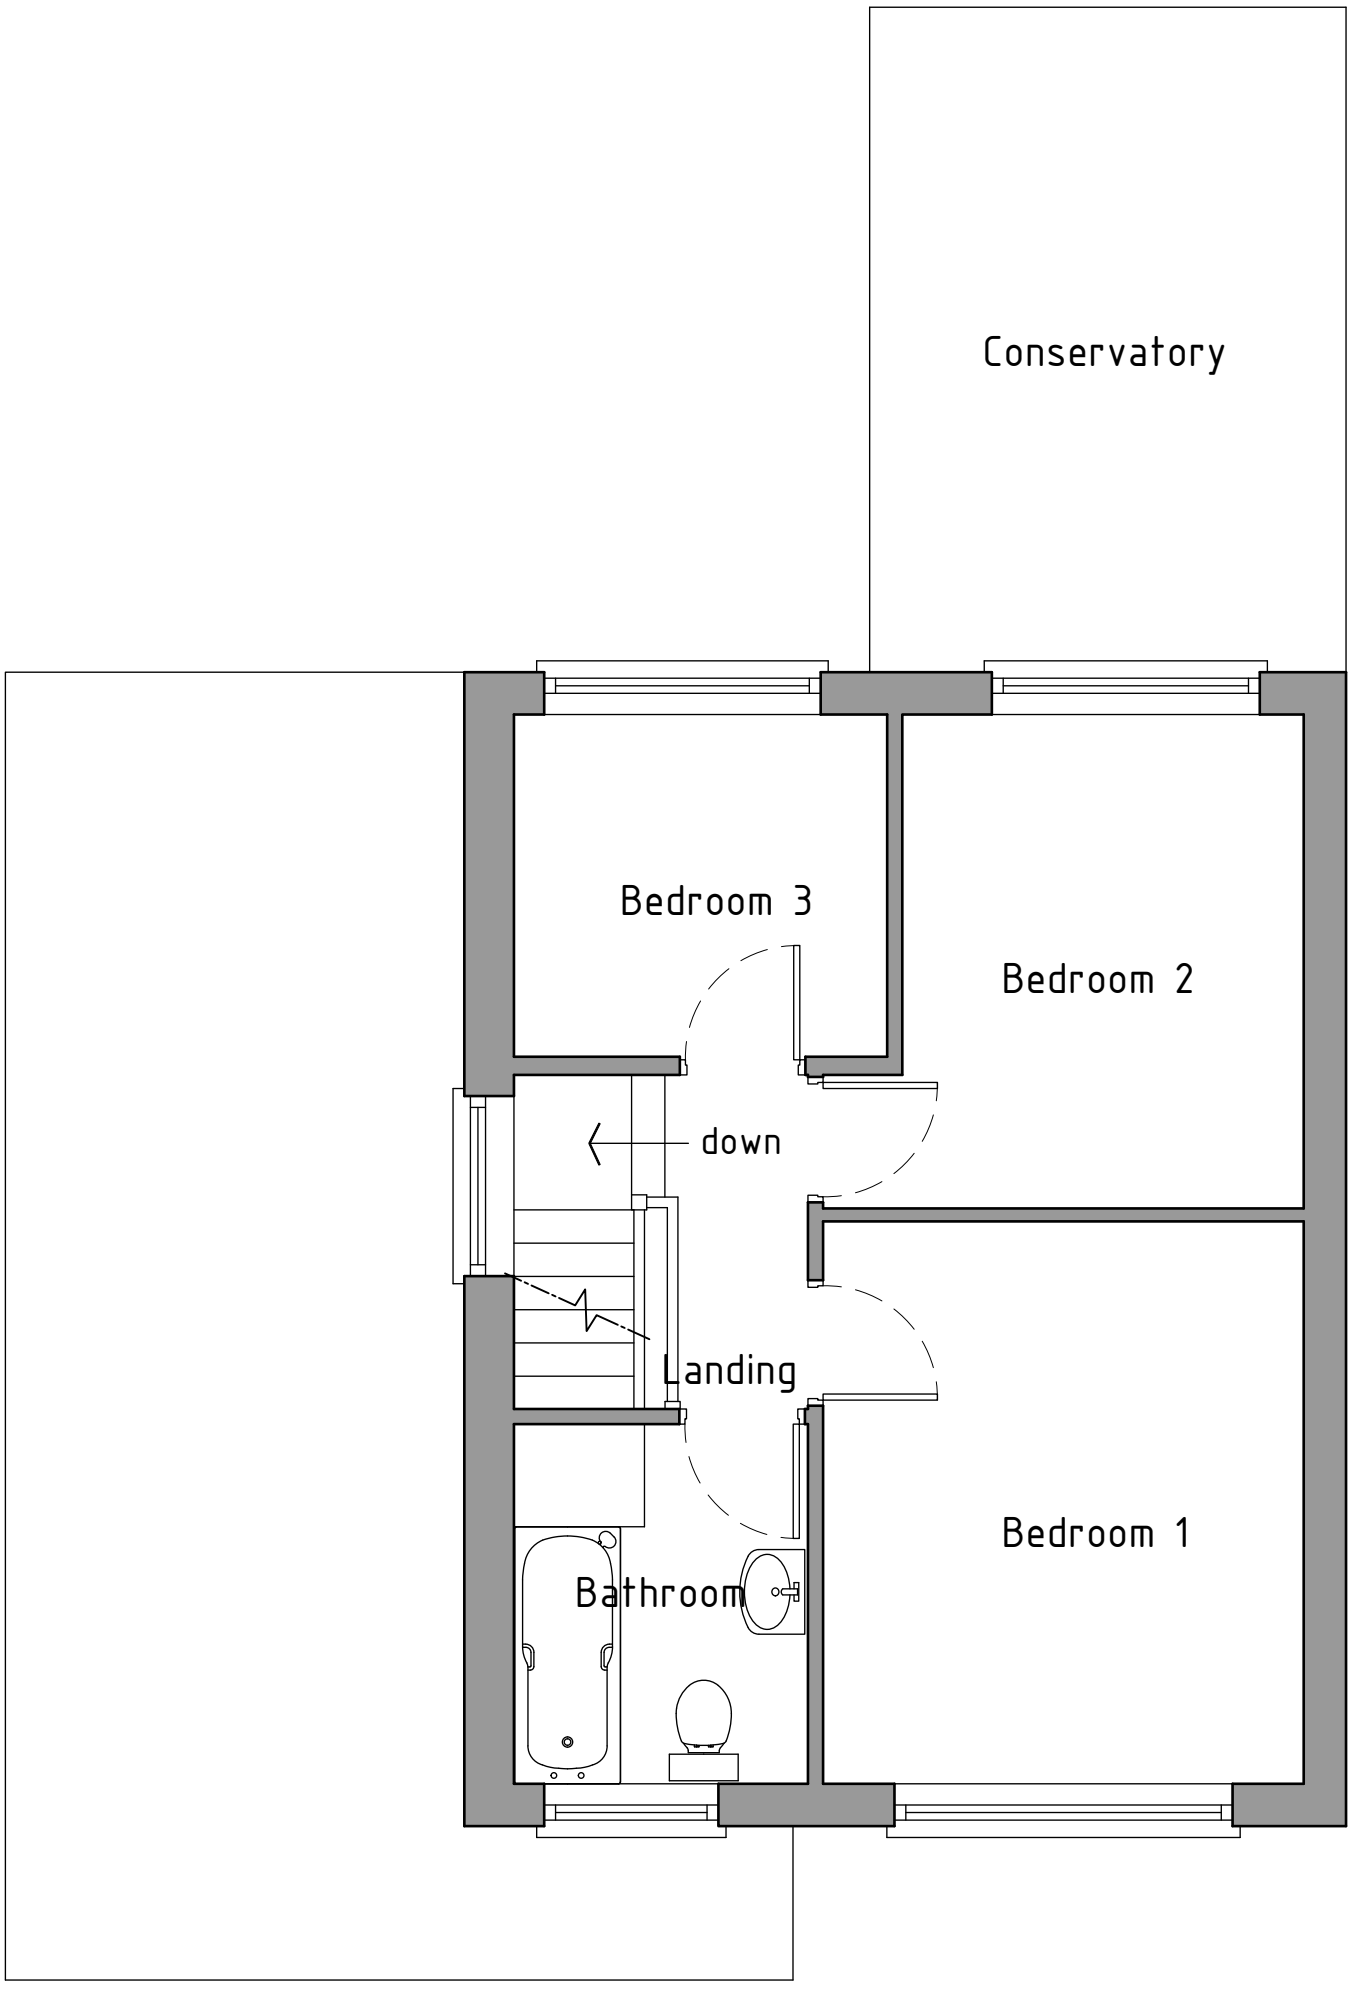



First Floor Plan 1:50

# As Existing

HDS ARCHITECTURAL SERVICES
HDS Architectural Services, The Foundry,
15 Yorke Street, Wrexham
LL13 8LW
Tel (01978) 345250
www.hdsarchitectural.co.uk

| Project; | Dwg No; | Date; |
|---|---|---|
| 4 Carlton Drive, Gwersyllt, Wrexham, LL11 4RS | CD/PD/02 | 15.05.26 |

| Title; | Scale (A3); | Revision; |
|---|---|---|
| 02-As Existing First Floor Plan | | |