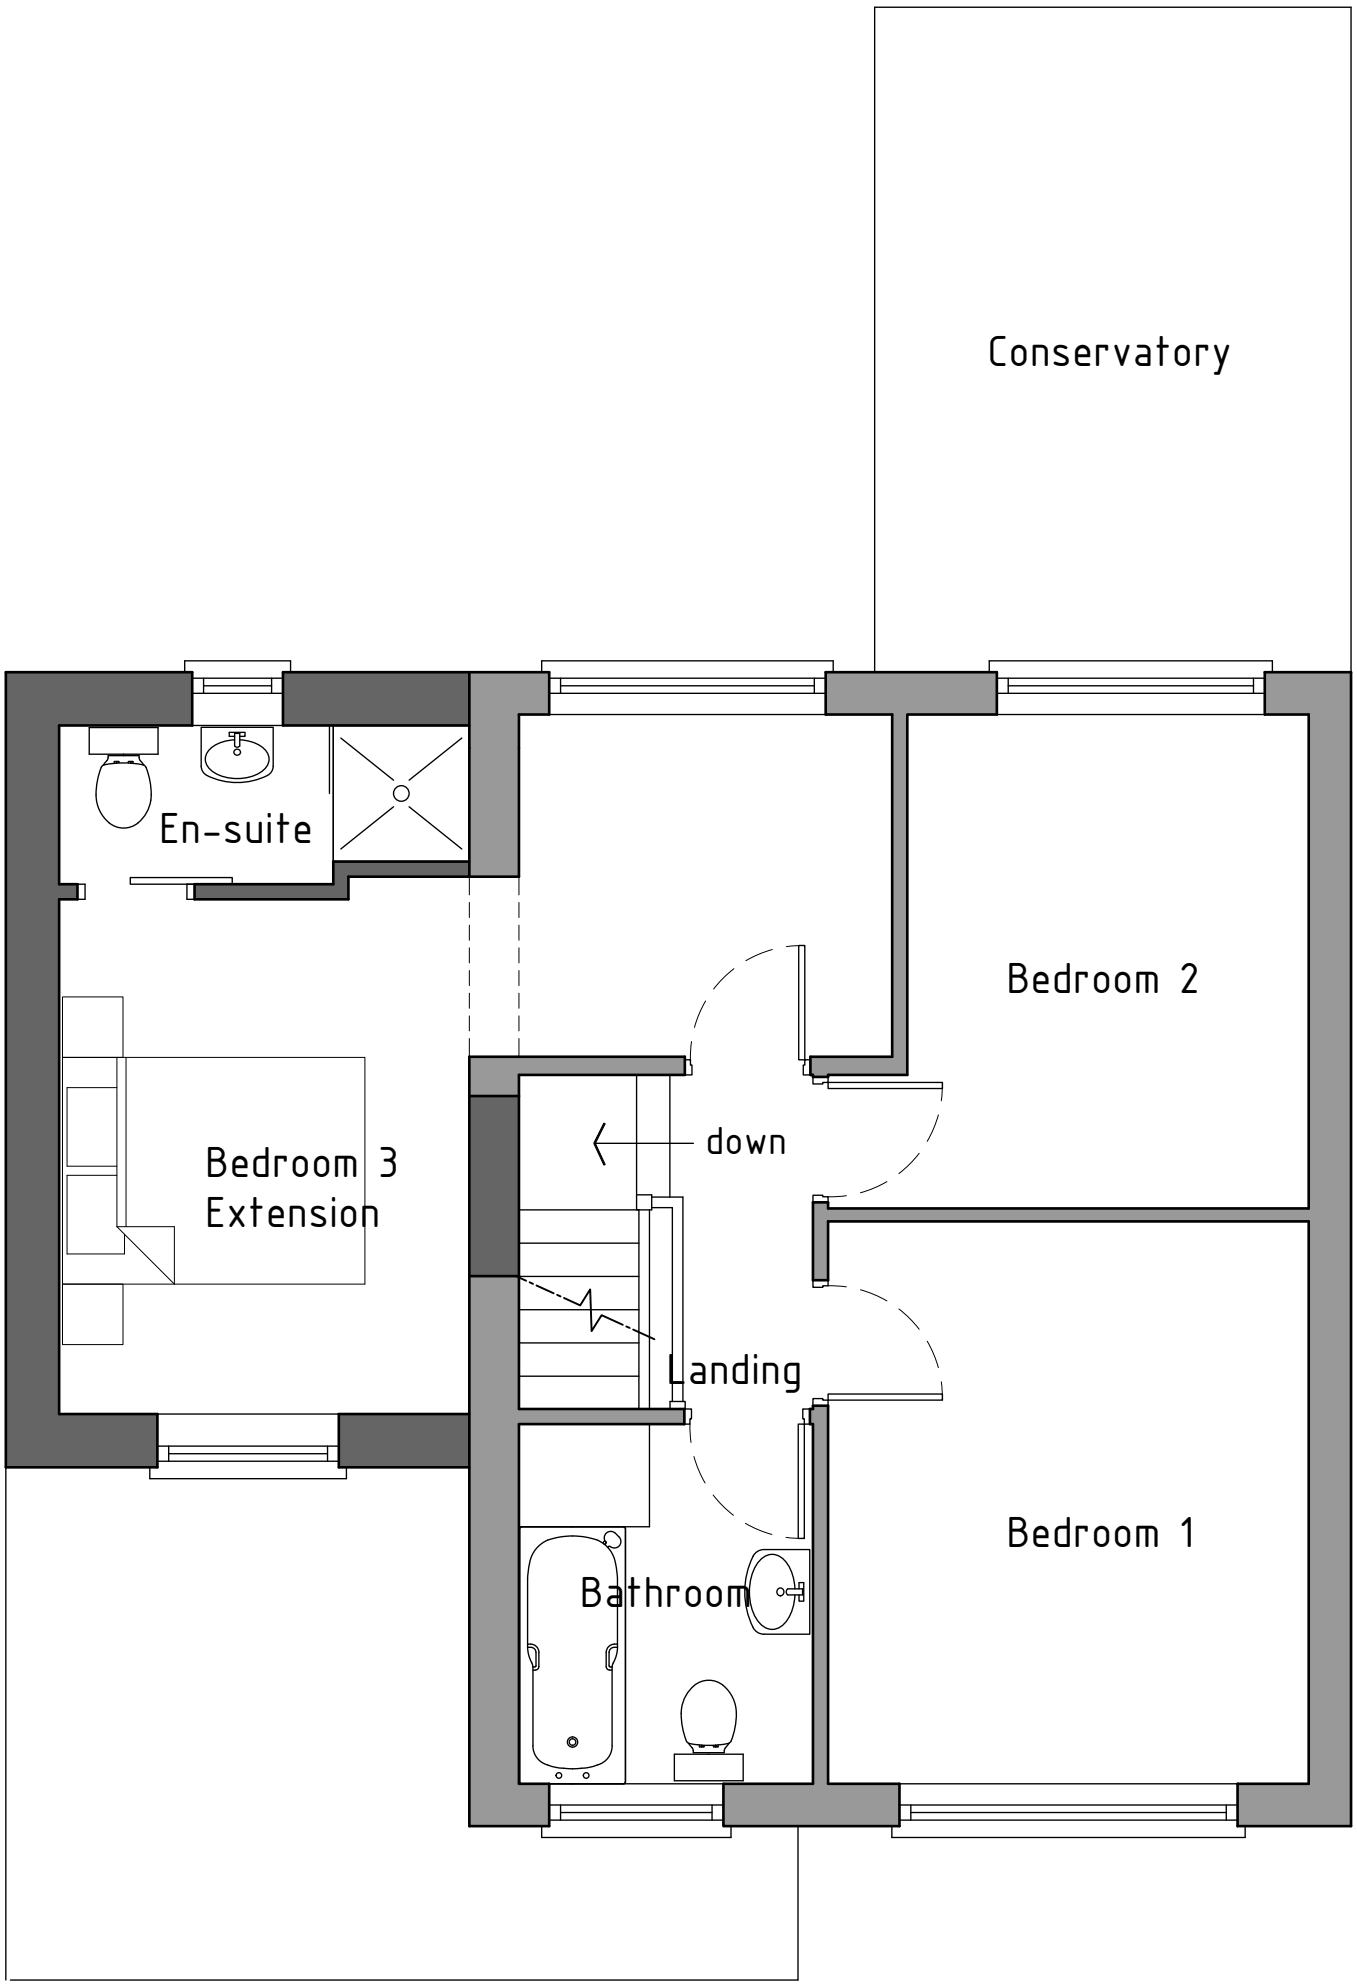


As Proposed

First Floor Plan 1:50

HDS ARCHITECTURAL SERVICES
HDS Architectural Services, The Foundry,
15 Yorke Street, Wrexham
LL13 8LW
Tel (01978) 345250
www.hdsarchitectural.co.uk

Project;	Dwg No;	Date;
4 Carlton Drive, Gwersyllt, Wrexham, LL11 4RS	CD/PD/05	15.05.26

Title;	Scale (A3);	Revision;
05-As Existing First Floor Plan		