



Front Elevation 1:100

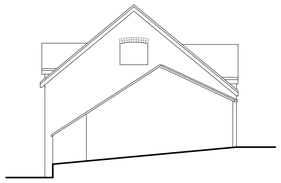

Side Elevation 1:100




Rear Elevation 1:100

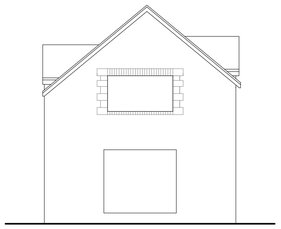

Side Elevation 1:100



First Floor Plan 1:50

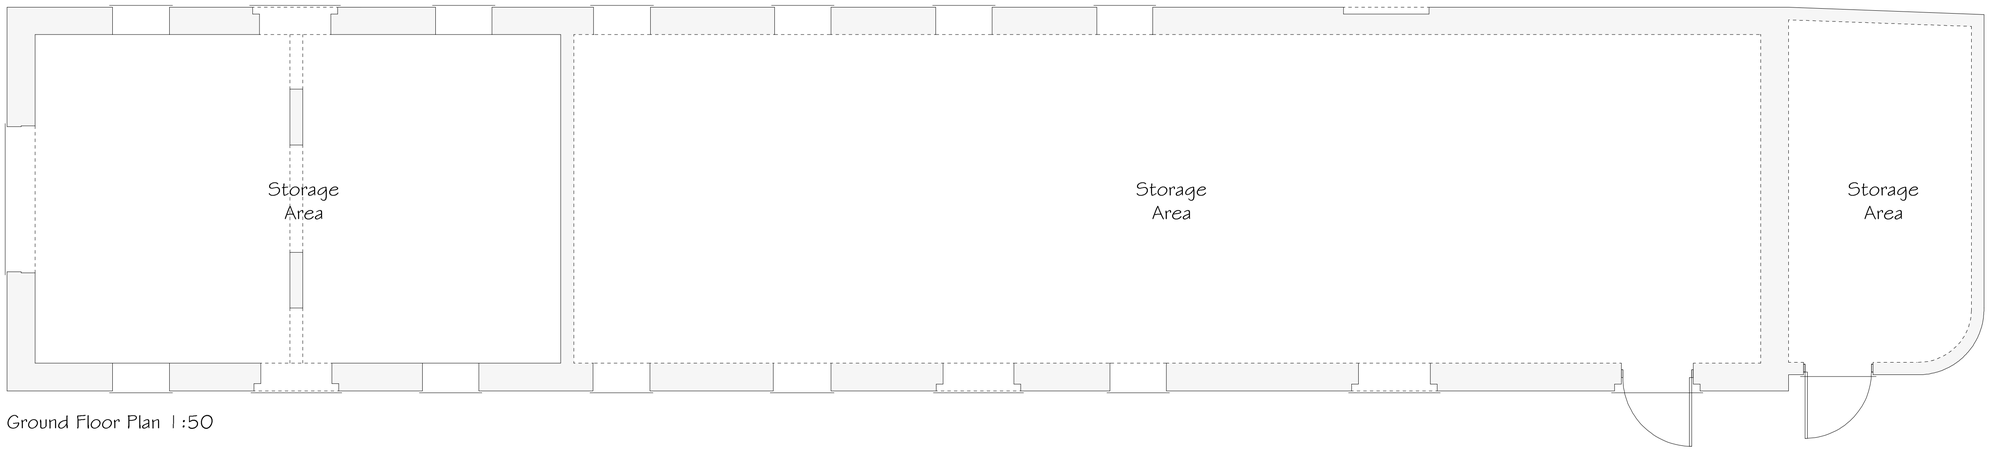

Ground Floor Plan 1:50

Rev	Date	Detail	Initial

Project:
Proposed Holiday Let,
Drefechan Farm,
Pen-Y-Cae, Wrexham,
LL14 1UE.

Title:	Scale: (A1)
Existing	1:50 & 1:100

Drawn By:	Date:
E.M.Jackson	Nov 2020

Drawing No:	Sheet:
M147/001	1 of 1

blueprint
architectural services

partner LABC

Office 3K4,
Redwither Business Tower,
Wrexham. LL13 9XT
Tel: 01978 356500
www.blueprintarchitectural.com

© copyright all rights reserved