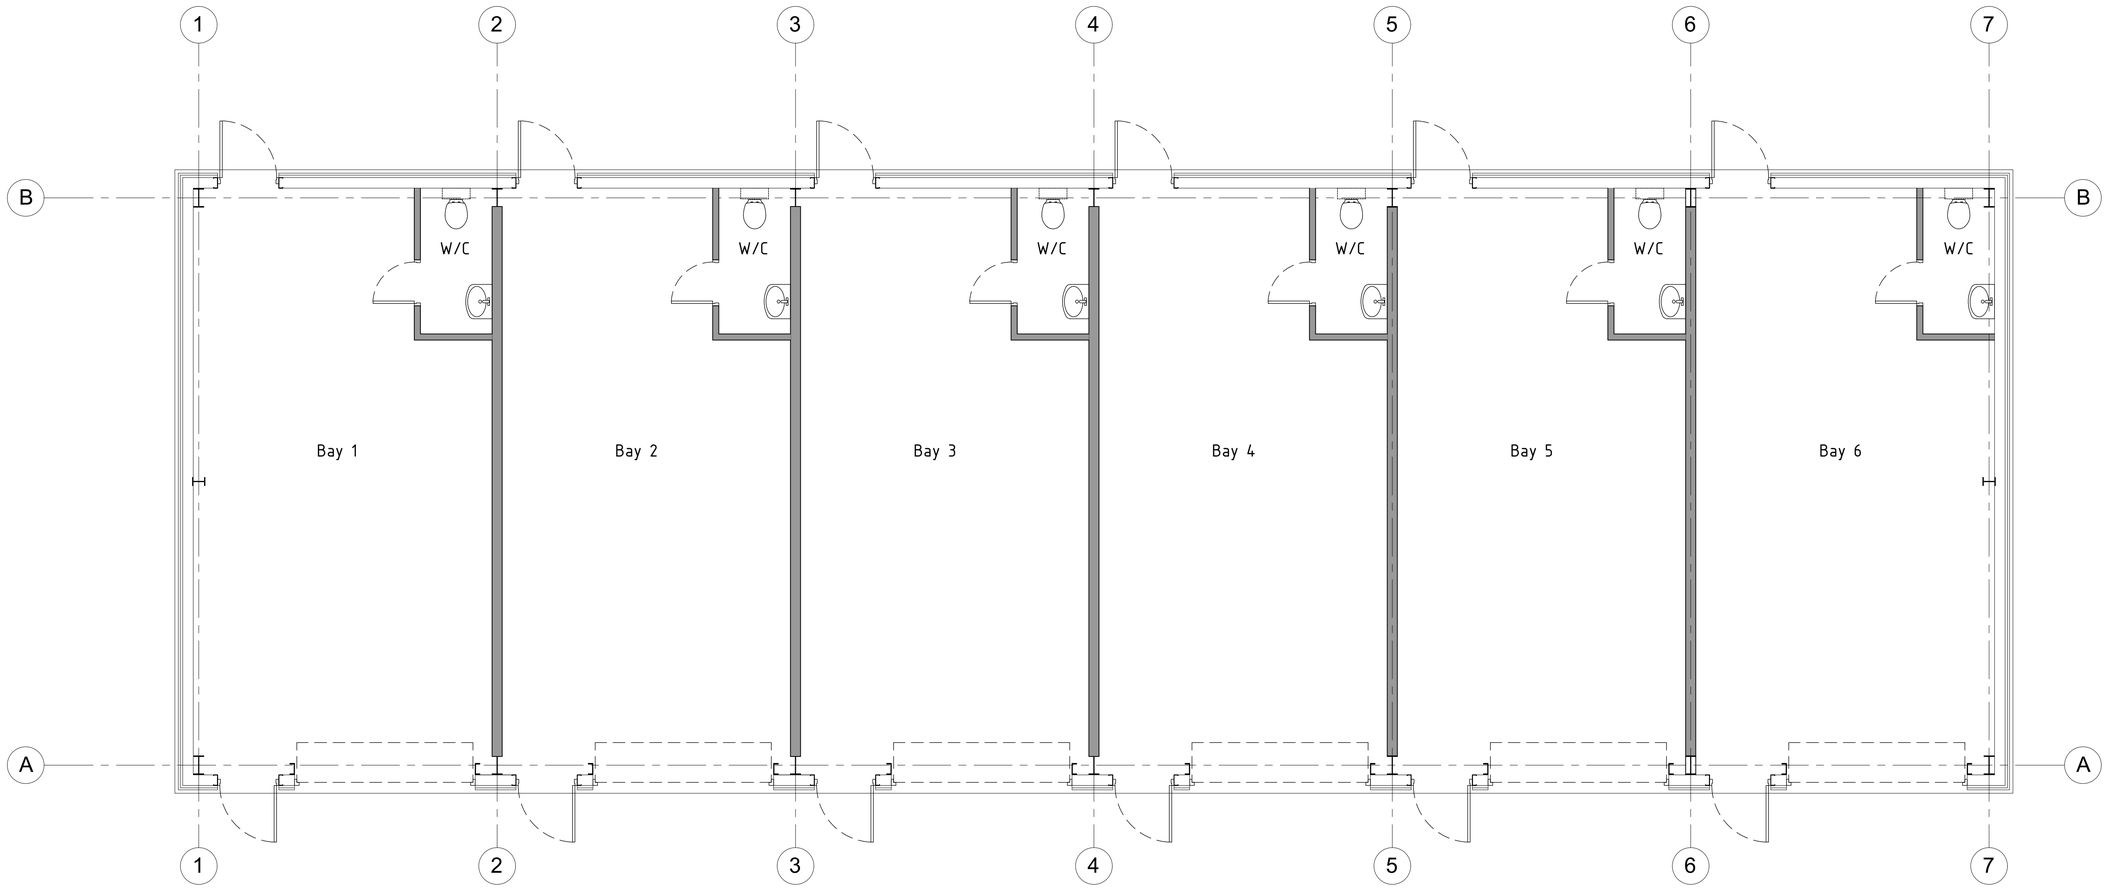


Floor Plan 1:50

Proposed

HDS ARCHITECTURAL SERVICES
HDS Architectural Services, The Foundry,
15 Yorke Street, Wrexham
LL13 8LW
Tel (01978) 345250
www.hdsarchitectural.co.uk

Project;	Dwg No;	Date;
Land adjoining Wilson Auto Repair, Miners park, Llay Industrial Estate, Wrexham, LL12 0PJ	WAR/PD/03	08.15.2026

Title;	Scale (A1);	Revision;
03-Proposed Floor Plan	1:50	