
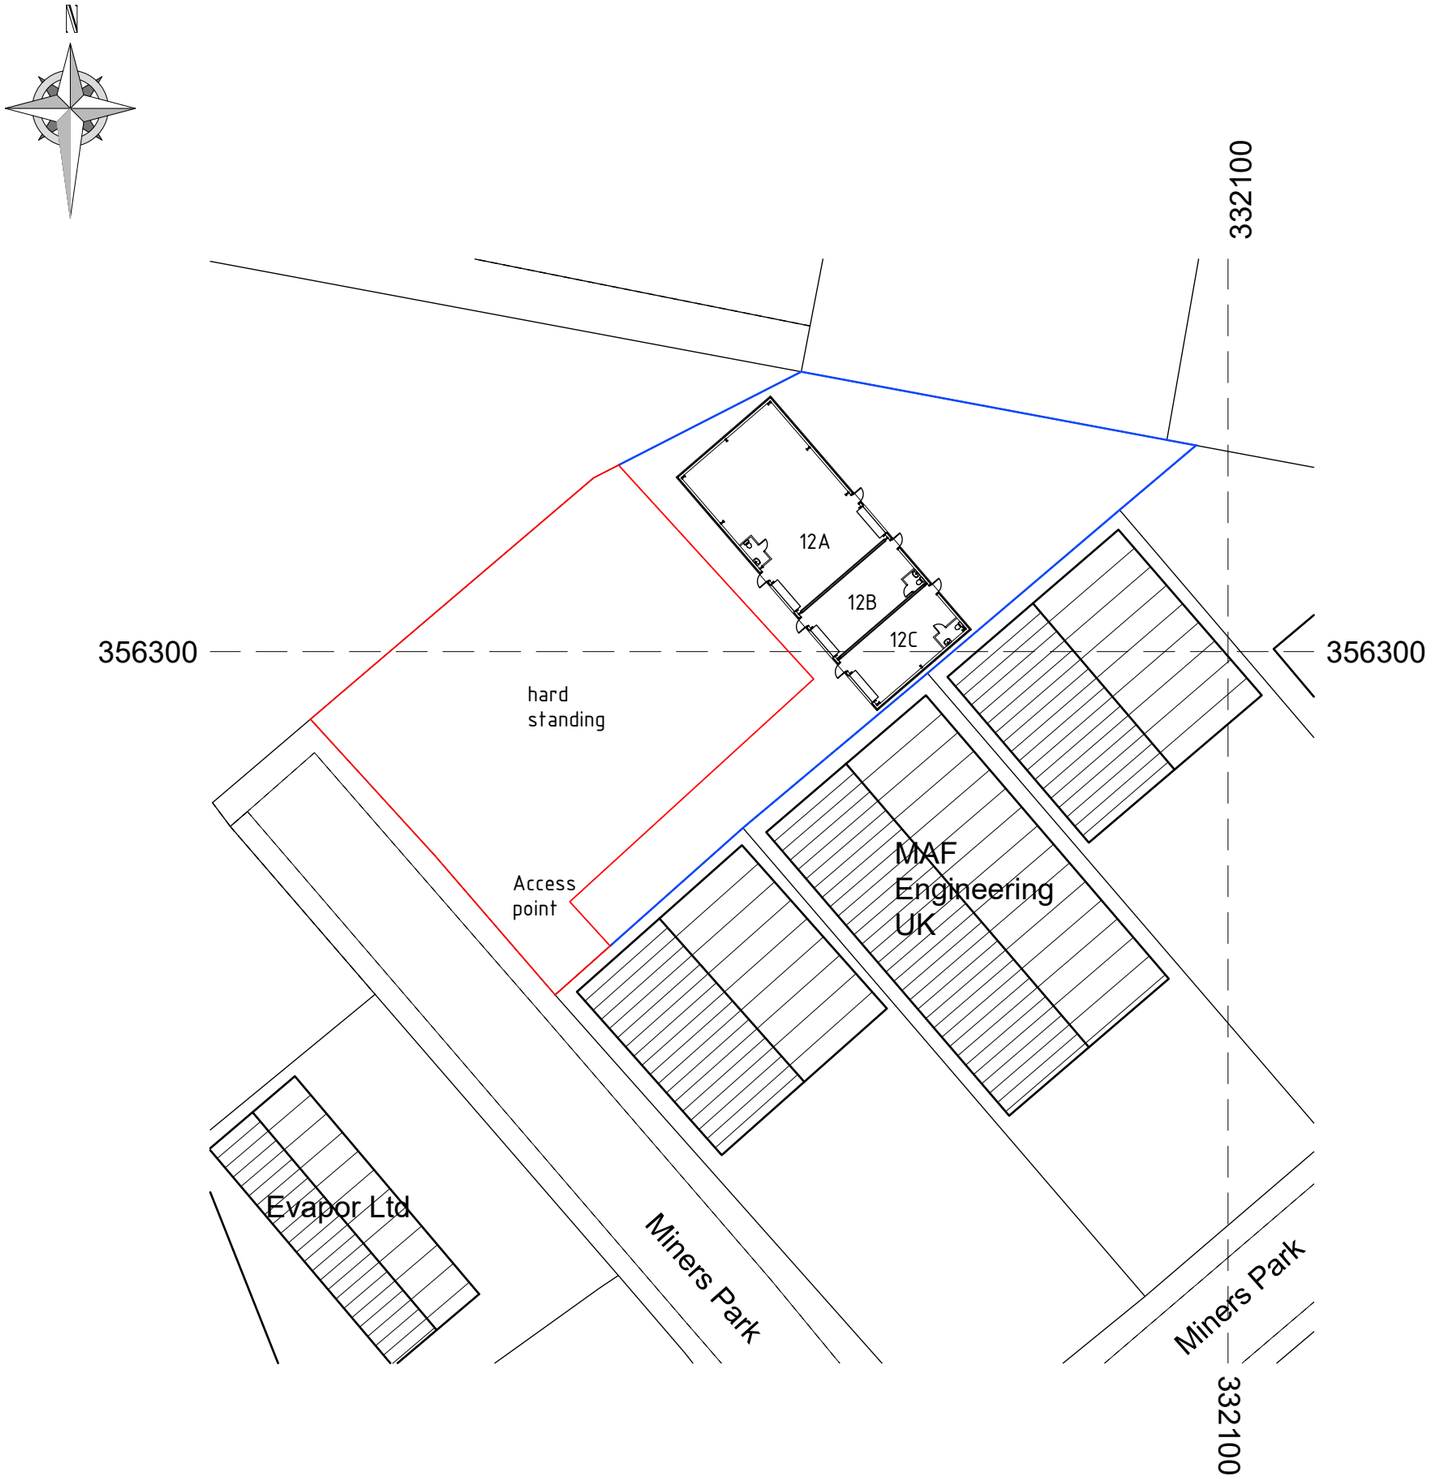


As Existing Block Plan 1:500

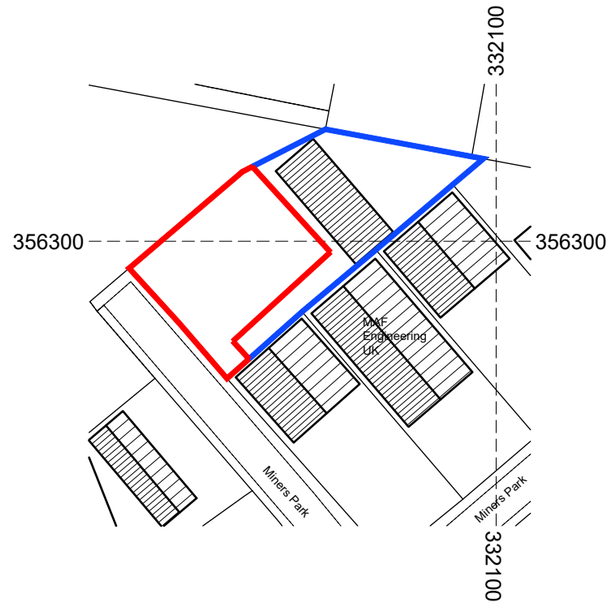

Site Location Plan 1:1250

1:1250 10m 20m 30m 40m 50m 60m 70m 80m 90m 100m

1:500 1m 10m 20m 30m 40m 50m

©Crown Copyright and database rights 2025 OS 100047474

Legend

- Site boundary
- Other land in ownership

HDS ARCHITECTURAL SERVICES
HDS Architectural Services, The Foundry,
15 Yorke Street, Wrexham
LL13 8LW
Tel (01978) 345250
hdsarchitectural.co.uk

Project;
Land adjoining Wilson Auto Repair, Miners park, Llay Industrial Estate, Wrexham, LL12 0PJ

Title;	**Scale (A3);**
01-As Existing Site Plan	1:1250/500
Dwg No;	**Date;**
WAR/PD/01	08.05.26

Revision;