



Proposed Ground Floor Plan
1 : 50

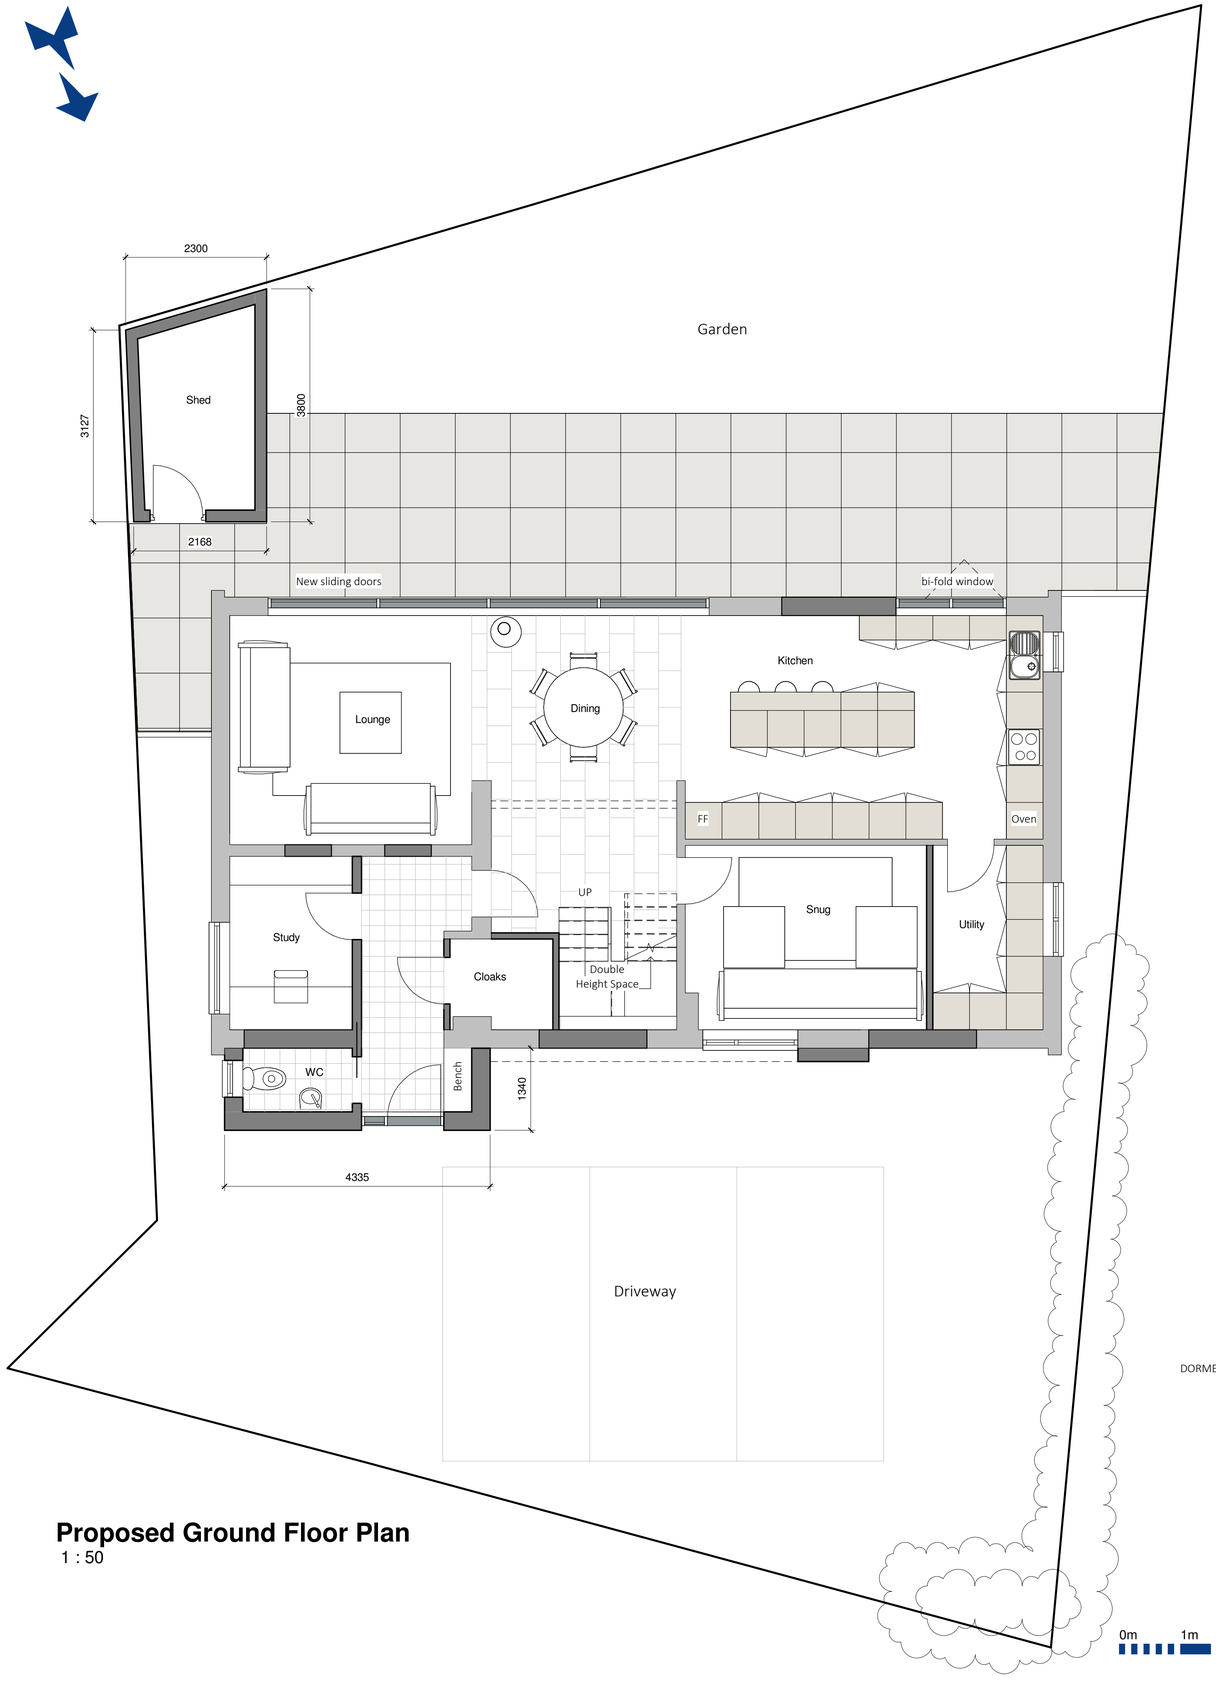

Proposed Roof Plan
1 : 50

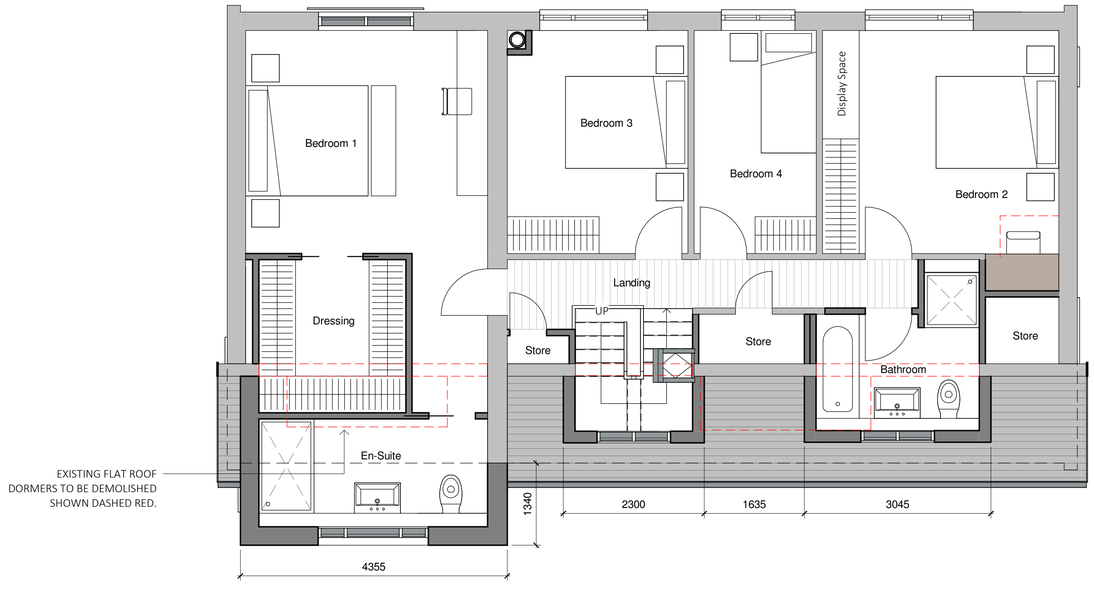

Proposed First Floor Plan
1 : 50

0m 1m 2m 3m 4m 5m

ARKIFY

ARKIFY LTD.
36 Plas Tirion, Nant Parc,
Wrexham, LL14 1UR
07543969690
geraint@arkify.co.uk
www.arkify.co.uk

Project:	Avonlea, Burton Rd, Rossett						
Title:	Proposed Floor Plans						
Scale @ A1:	1 : 50	Scale @ A3:	1:100	Author:	GE	Date:	01/07/25
Project Ref:	25-38			Drawing No:	A102	Rev.	J