
NORTH

Ordnance Survey©
UKmapcentre.com

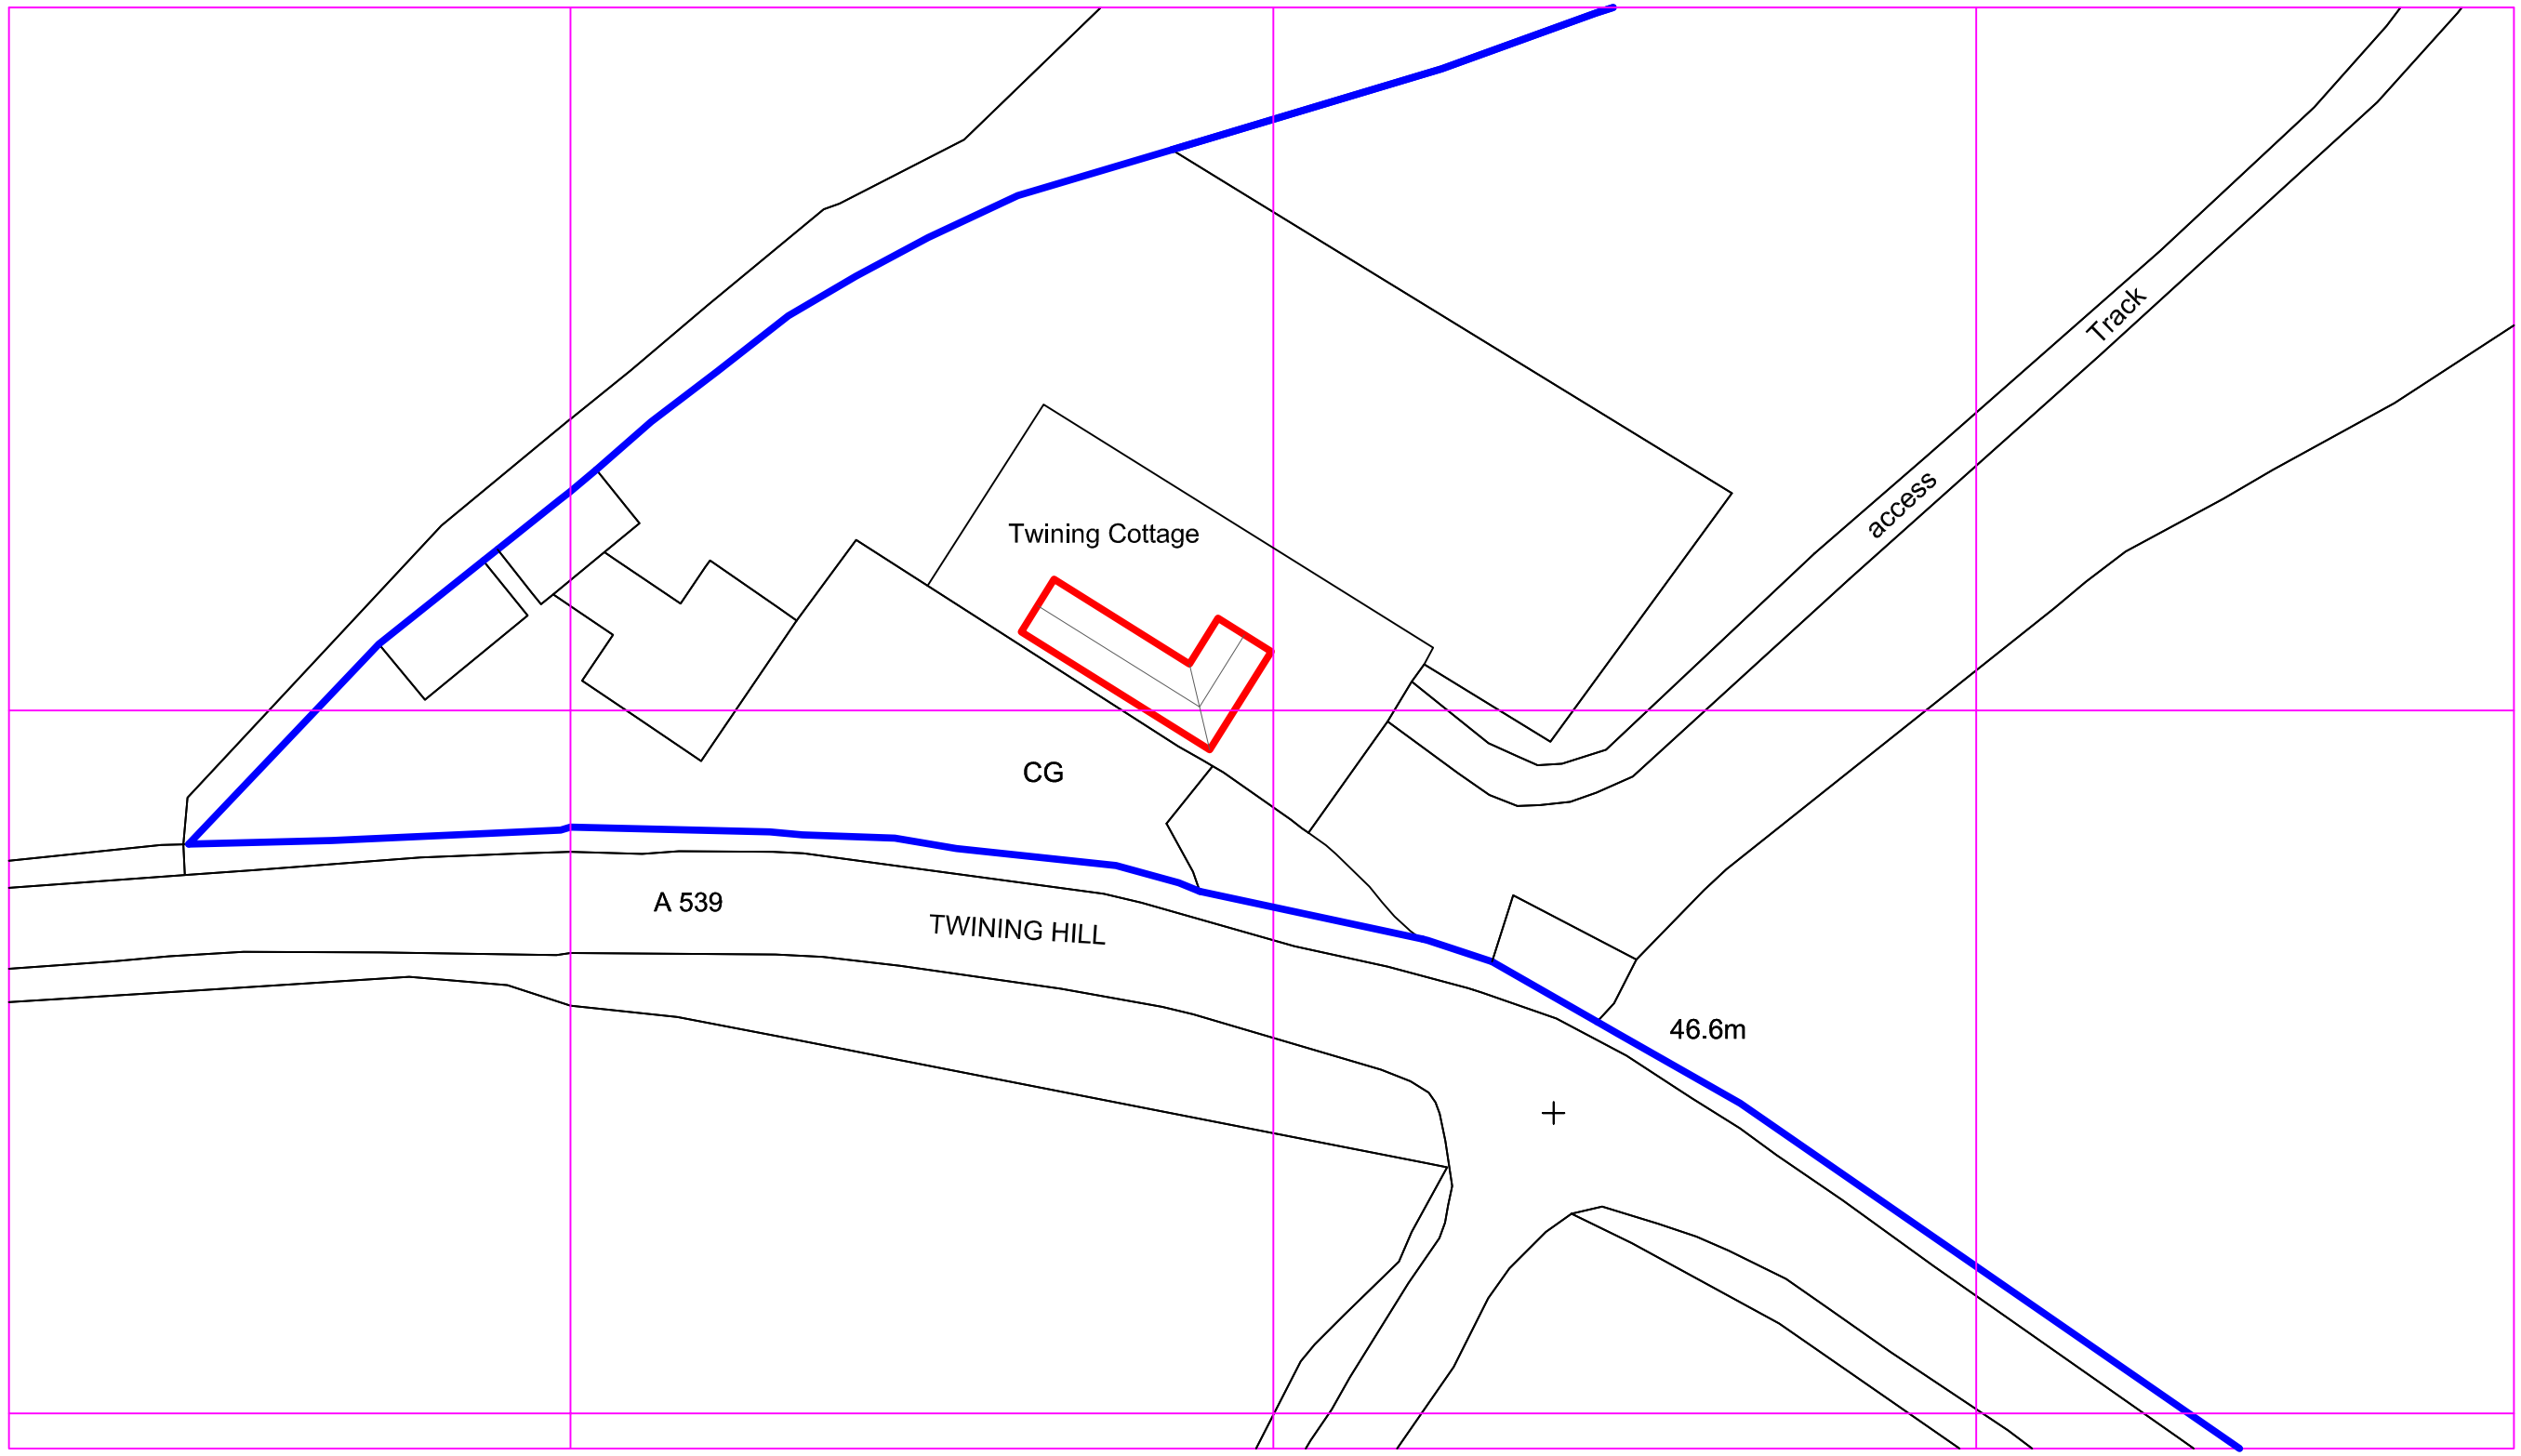


go2plan
Planning & Design
Tel: 07957 634478 email: jon@go2plan.co.uk

SITE PLAN
TWINING COTTAGE
TWINING HILL
ERBISTOCK
WREXHAM
LL13 0DE

0 10 20 30 40
scale bar in metres

**Dwg No.** **TCE 004**
**Scale:** **1:500 @ A3**
**date:** **19.05.26**
**drawn:** **jon evans**