

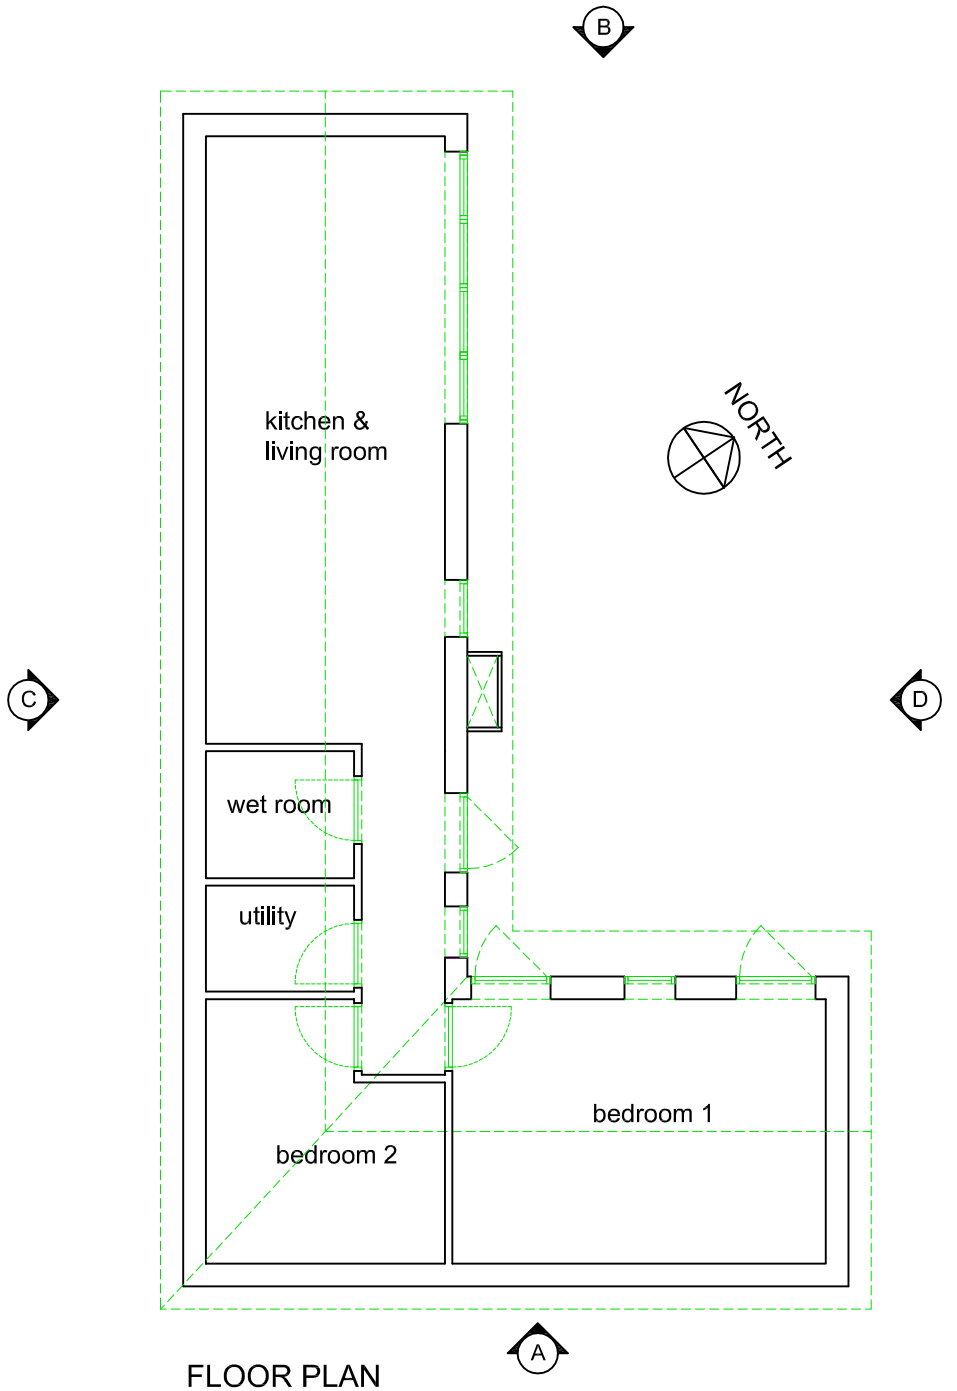



FLOOR PLAN

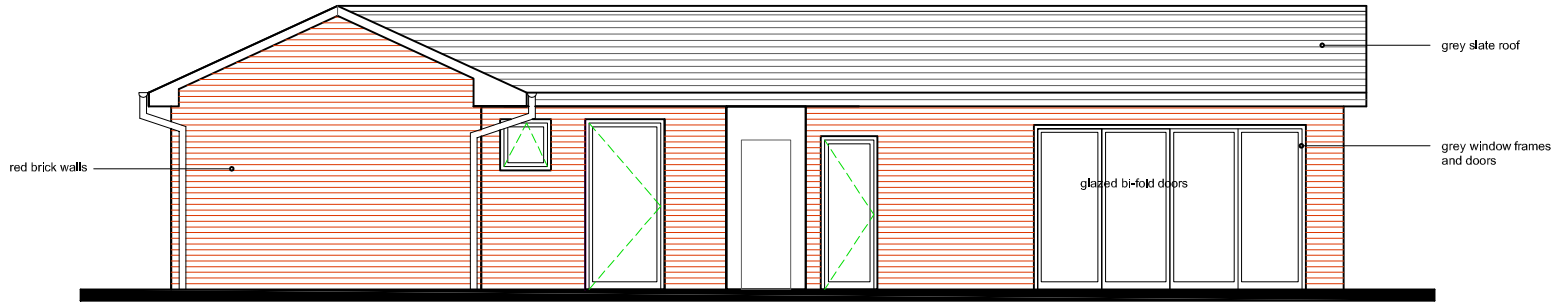


ELEVATION 'D' (front / north east)

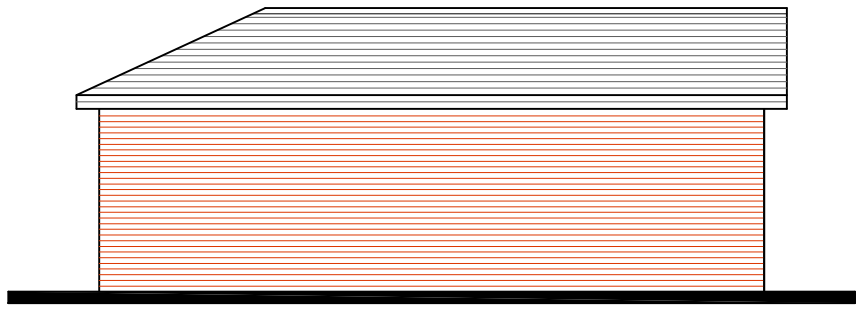

ELEVATION 'A' (south east)

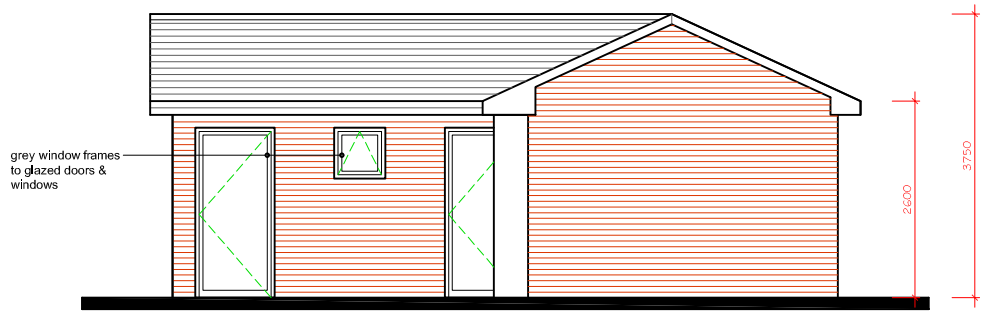

ELEVATION 'B' (north west)

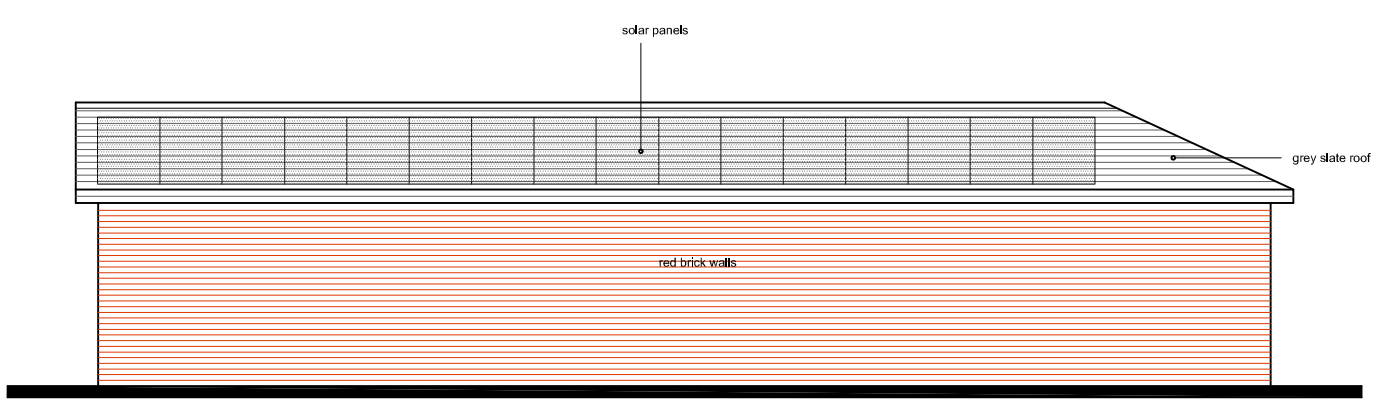

ELEVATION 'C' (rear / south west)

go2plan
Planning & Design
Tel: 07957 634478 email: jon@go2plan.co.uk

PROPOSED PLAN & ELEVATIONS
TWINING COTTAGE
TWINING HILL
ERBISTOCK
WREXHAM
LL13 0DE

0 2m 4m 6m 8m
Scale bar in metres

Dwg No. **TCE 003**
Scale: **1:100 @ A3**
date: **22.05.26**
drawn: **jon evans**