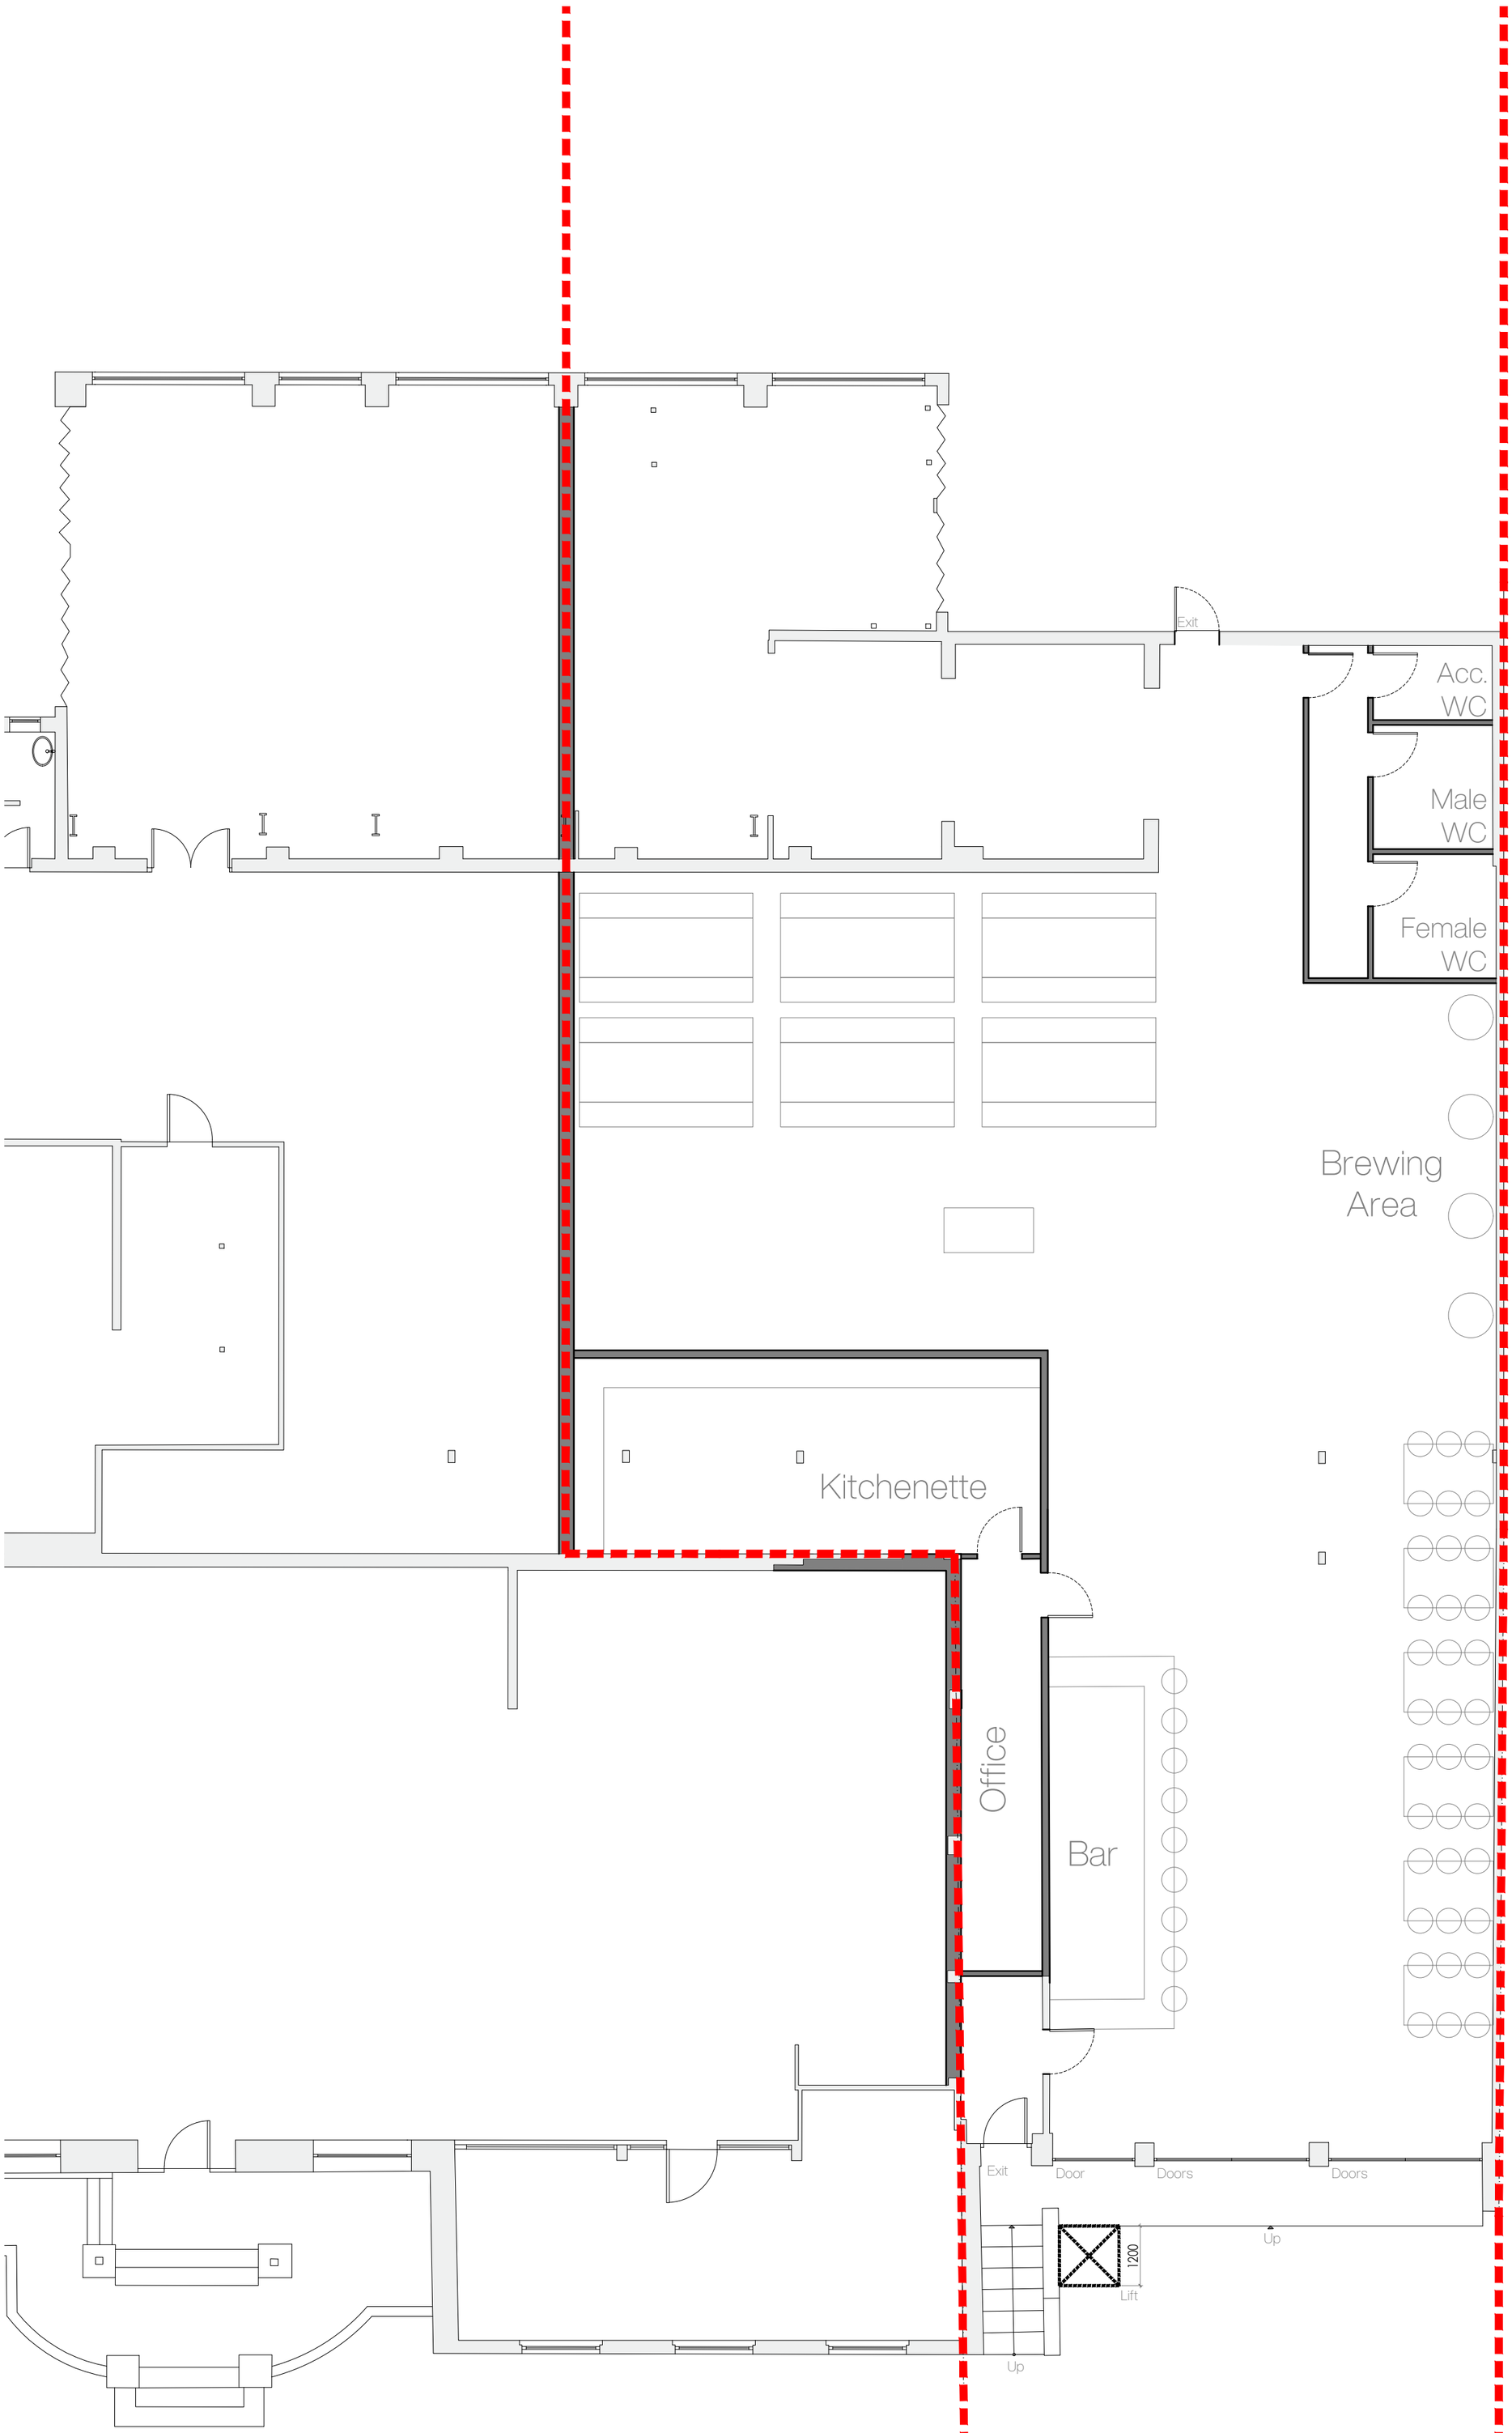


Legend

Application Site

felgate & partners

jack@felgateandpartners.co.uk

www.felgateandpartners.co.uk

07904626682

Unit 4,
Jaeger House,
141 Holt Road,
Wrexham, LL13 9DY

Rev	Notes	Date
a	Drawing updated	05.2026
b	Drawing updated	05.2026
c	Rear elevation added	06.2026

Proposed Floor Plan

April 2026

A2

R01.1.002

1 - 2

GENERAL NOTES:
DO NOT SCALE FROM THIS DRAWING. ALL DIMENSIONS TO BE CONFIRMED ON SITE PRIOR TO FABRICATION BY THE CONTRACTOR. DRAWINGS TO BE READ IN CONJUNCTION WITH ANY REFERENCED DOCUMENTATION. PLANS NOT TO BE REPRODUCED WITHOUT THE PRIOR CONFIRMATION FROM FELGATE AND PARTNERS LIMITED. THIS DRAWING IS SUBJECT TO COPYRIGHT.

Ground Floor Plan

Scale 1:100