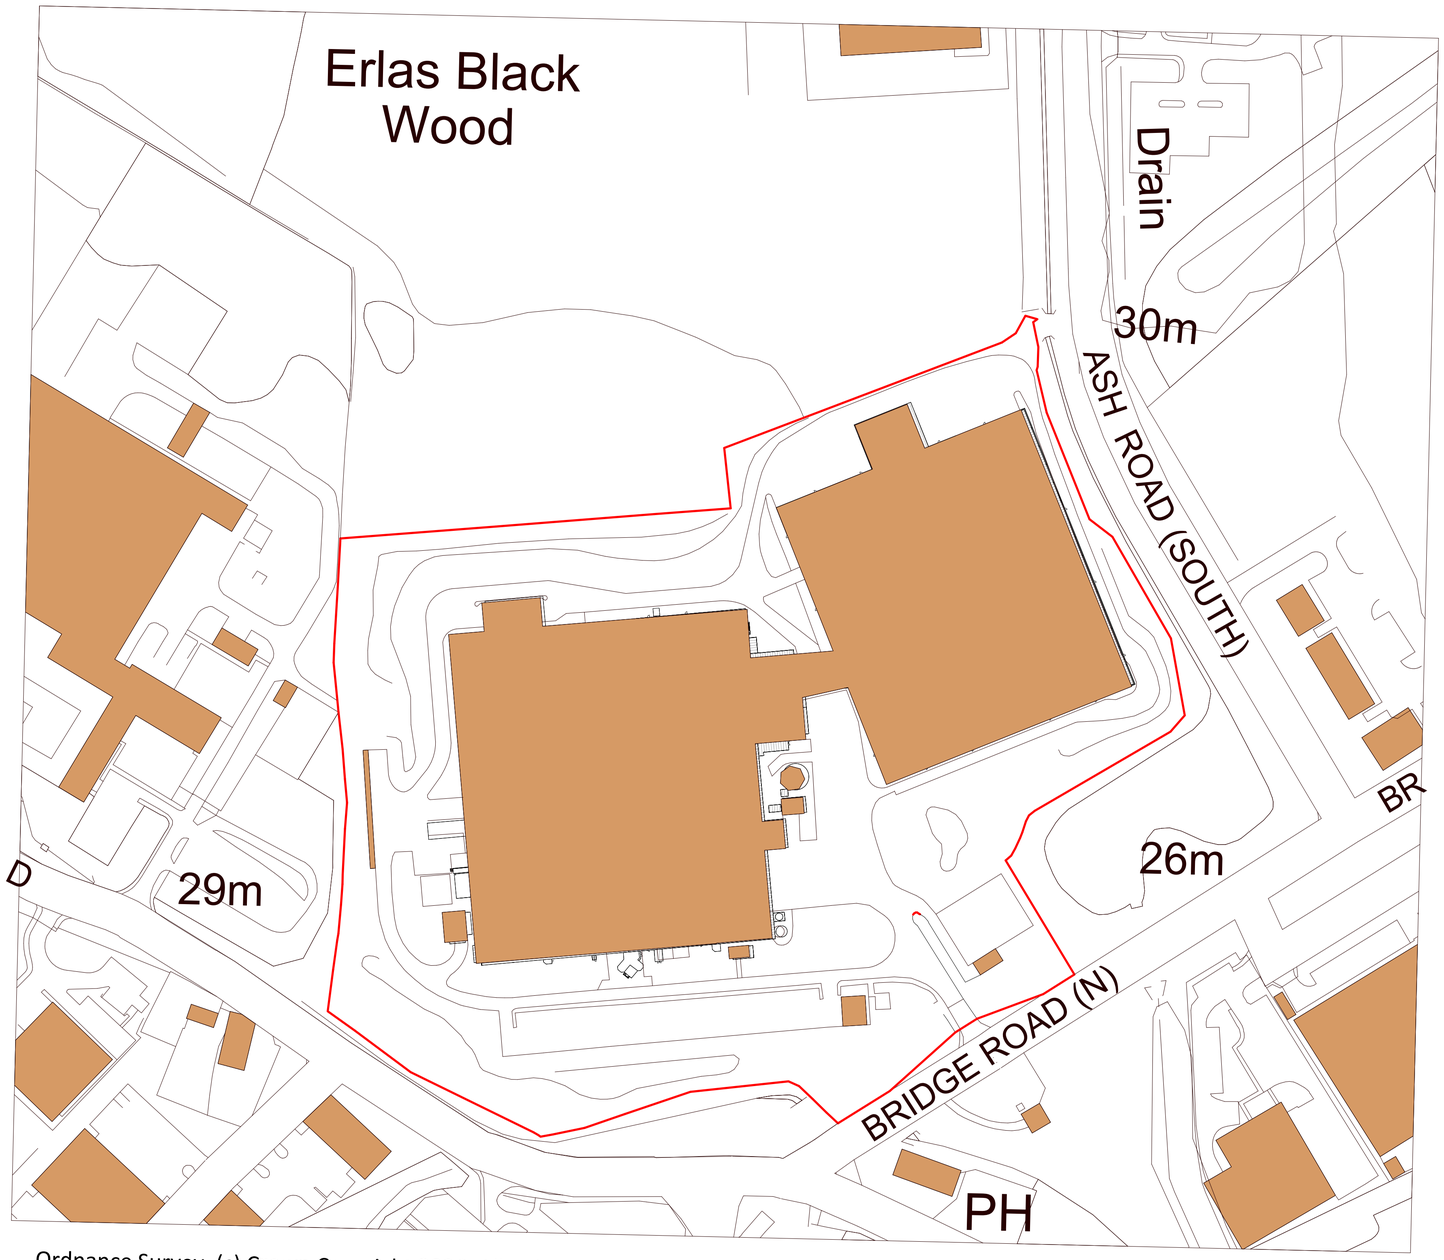



Ordnance Survey, (c) Crown Copyright 2026. All rights reserved. Licence number 100022432

General Notes

1. Contractor to verify all dimensions and check level datums on site
2. All of the designs are the sole property of TACP Architects Ltd and may not be used without their written agreement
3. All prints, specifications and their copyright are the property of TACP Architects Ltd
4. ~~Do not scale off drawings~~
5. All dimensions shall be checked on site before commencment of shop drawings, manufacture and all discrepencies must be reported to TACP Architects Ltd

Revisions

| Rev | Date | Description | By | Check |
|---|---|---|---|---|
| P01 | 01/06/26 | hatch updated to client comments & Proposed site plan to Planners Comments | EL | AJC |

Client

Ardagh Meyal Packaging

Project Title

Ardagh Wrexham Line 5

Sheet Name

Location Plan

Classification | Status

| Scale | Date | Drawn By | Checked By | Office |
|---|---|---|---|---|
| 1 : 1250@A1 | 29/04/26 | EL | AC | Wrexham |

| Job Number | Project•Originator•Zone•Level•Type•Role•Number | Revision |
|---|---|---|
| 25043 | AWF-TACP-WHES- DR-A-7000 | P01 |

North

0m 25m 50m 75m 100m 125m

VISUAL SCALE 1:1250

TACP Architects Ltd

Pembroke House
Ellice Way, Wrexham Technology Park,
Wrexham, LL13 7YT
01978 291161

admin@tacparchitects.co.uk
www.tacparchitects.co.uk

TACPArchitects