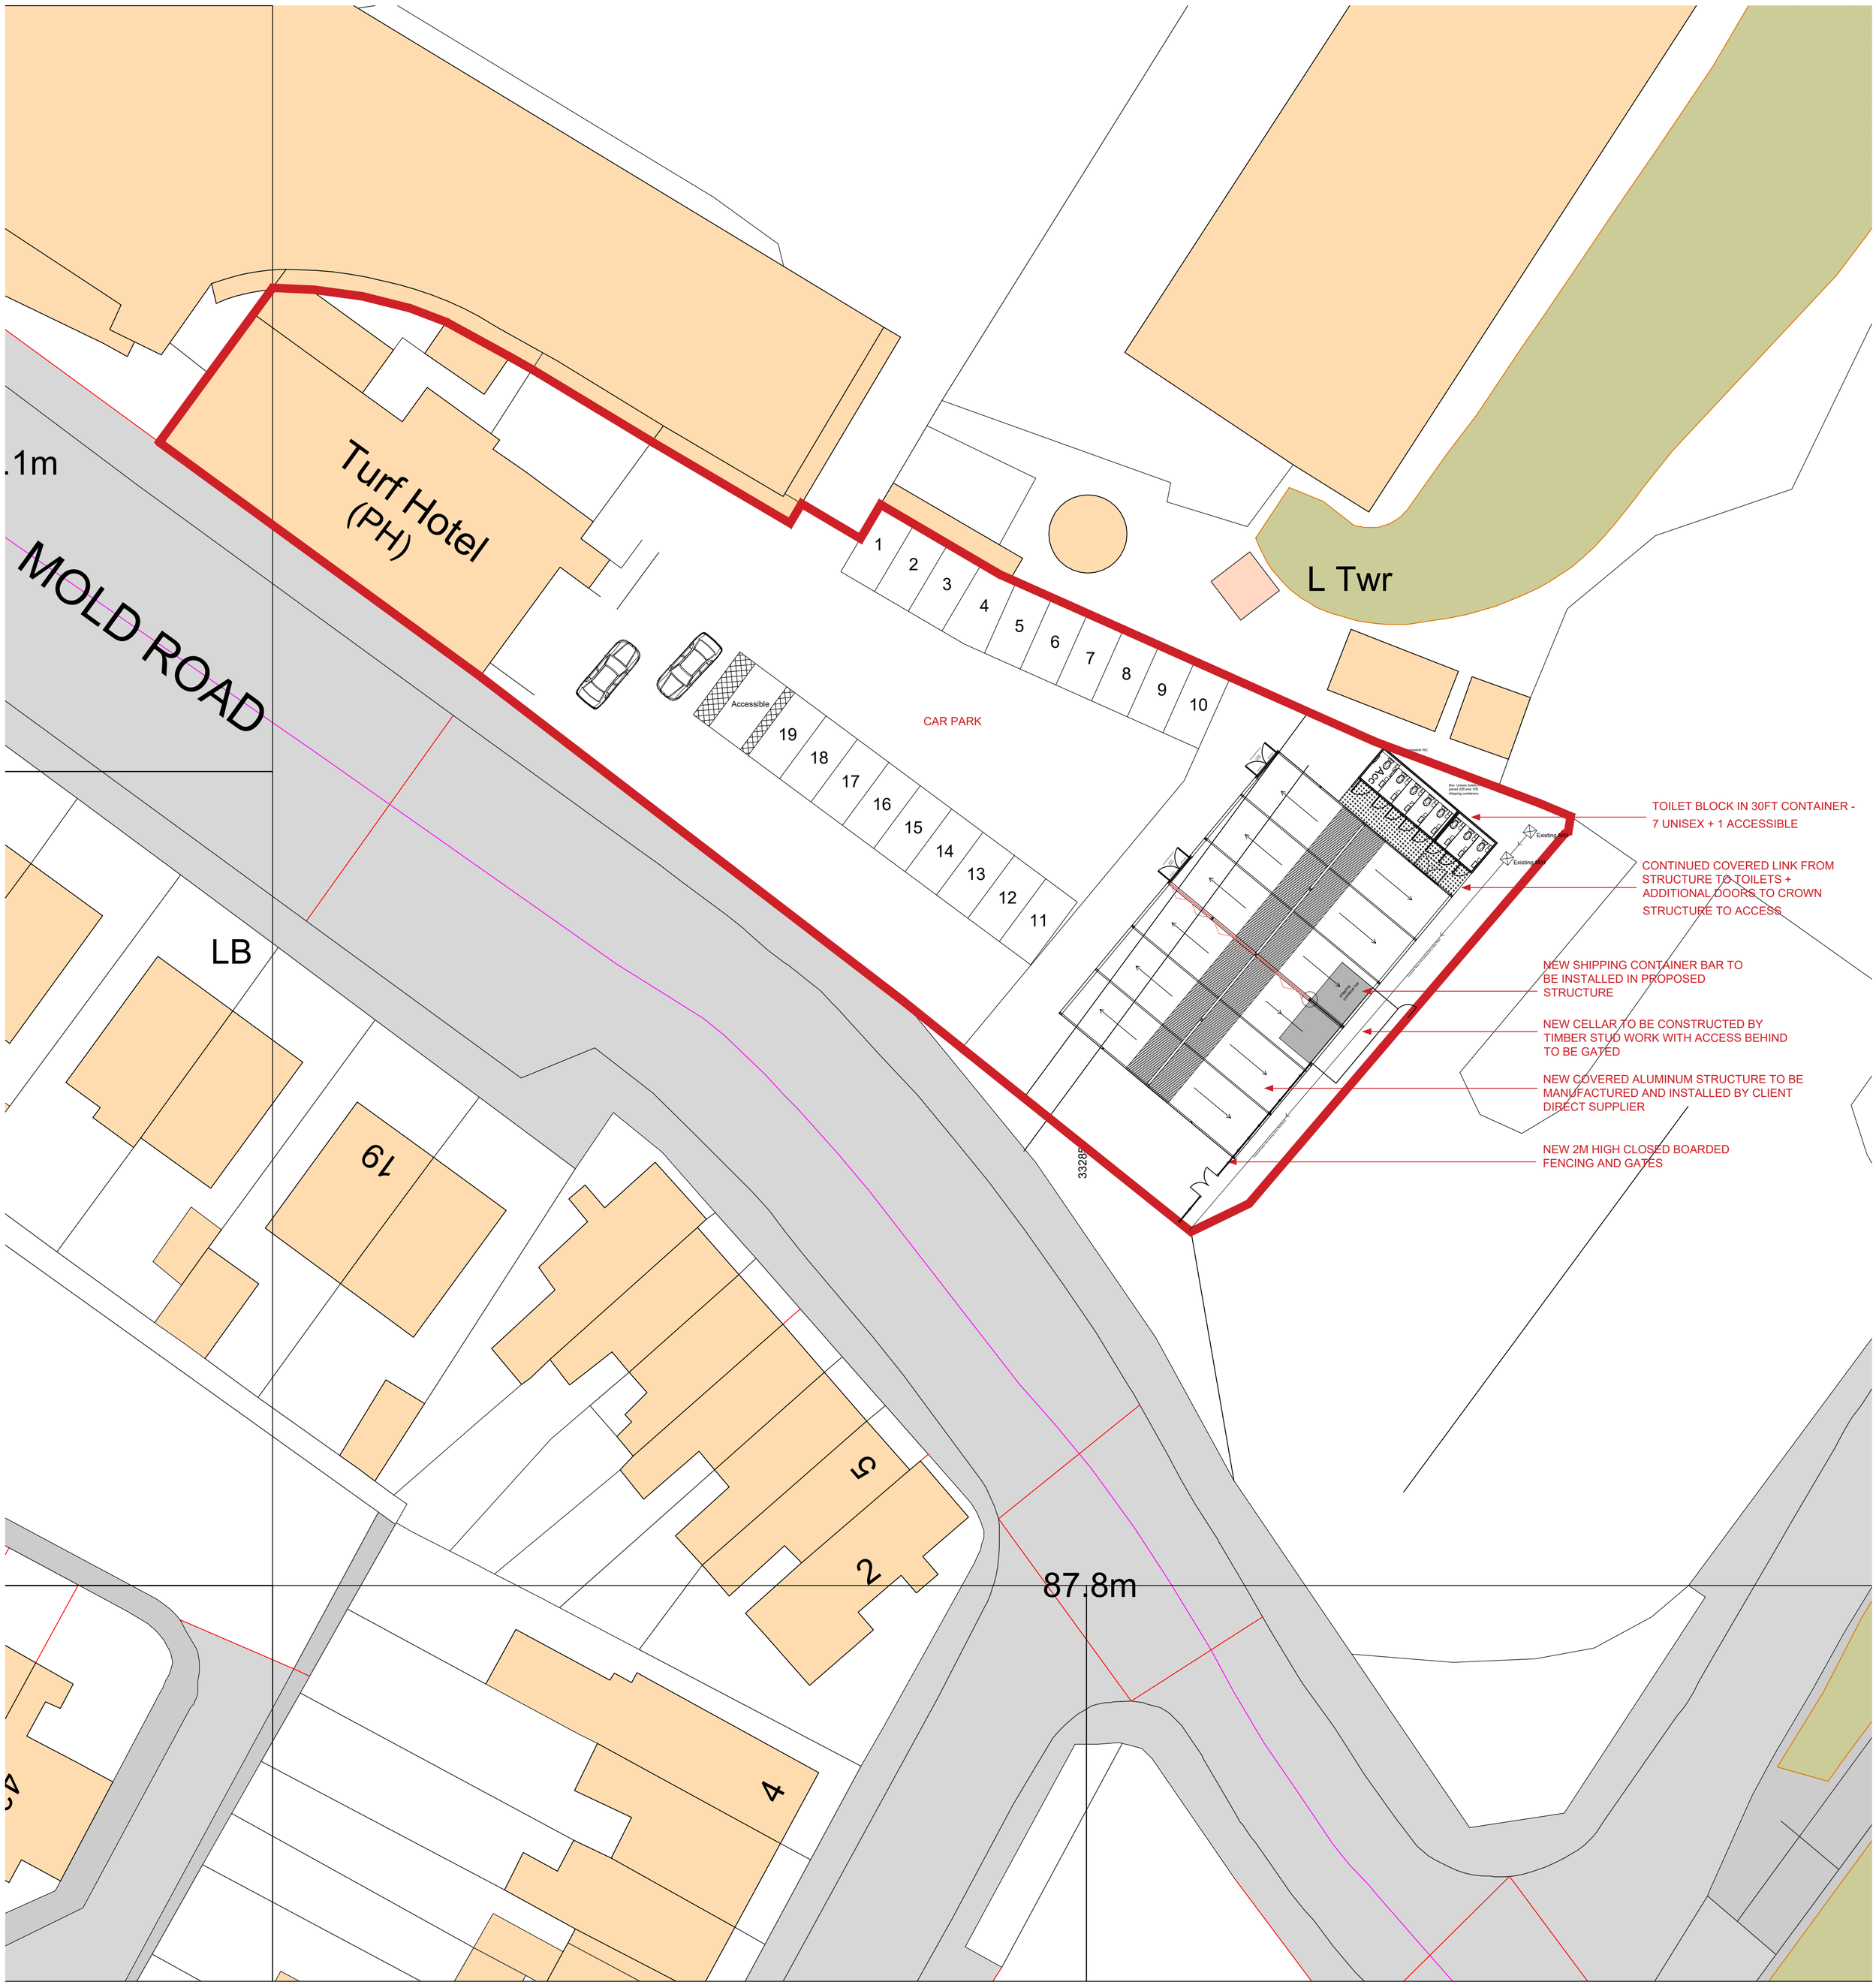


Ordnance Survey, (c) Crown Copyright 2025. All rights reserved. Licence number 100022432

B	02.06.26	Existing drainage shown on plan (JS)
A	12.03.2026	CELLAR AND FENCING ADDED TO PLAN

SCALE m 0 2 4 6 8 10 12 14 16 18 20
1:200

Client	Admiral Taverns
Date	FEB 26
Status	STAT.
Drawn	MCW
Checked	JPS
Scale	1:200
Size	A1
Rev.	B
Drawing No.	655-202
Drawing Title	PROPOSED SITE PLAN Crown Overlay
Project Title	The Turf Hotel, Mold Road, Wrexham, LL11 2AH

JSA DESIGN

All levels and dimensions must be checked on site by contractor prior to commencement of works. Any variations must be reported to JSA Design.
All information hereon in is the copyright of JSA Design. Copying in full or in part is forbidden without the written permission from JSA Design.