



Front Elevation

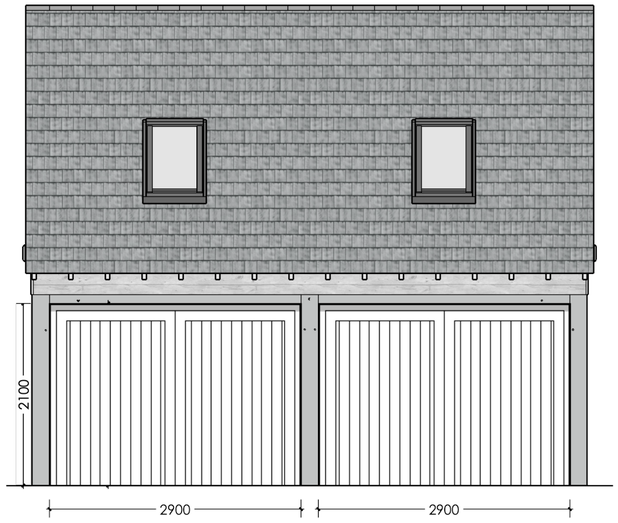

Left Elevation



Rear Elevation

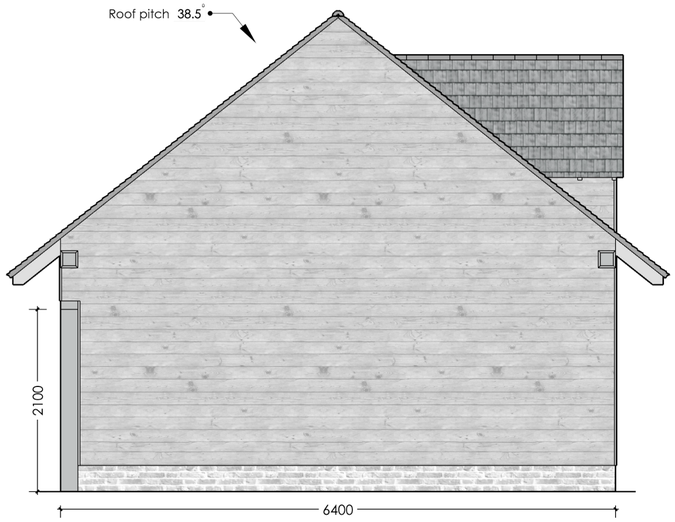

Right Elevation

1 2 3 4 5m

Scale Bar 1:50

Rev No: Revision: Date:

SWIFT OAK

- Oak Frame Specialists -

LOCATION:

CLIENT: T Walder

REV:

SCALE: 1:50 @ A2

DRAWING No: TW/002/ **TW1**

DATE: 31.03.26

DRAWING TYPE: Planning

DRAWING NAME: Two Bay Full Height Raised Eaves Frame; Elevations

© SWIFT Oak. PRINT AT A2 DIMENSIONS IN MILLIMETRES