


Drawing designs are copyright of Modulek and should not be provided to 3rd parties without written consent.
Any queries please contact Modulek.

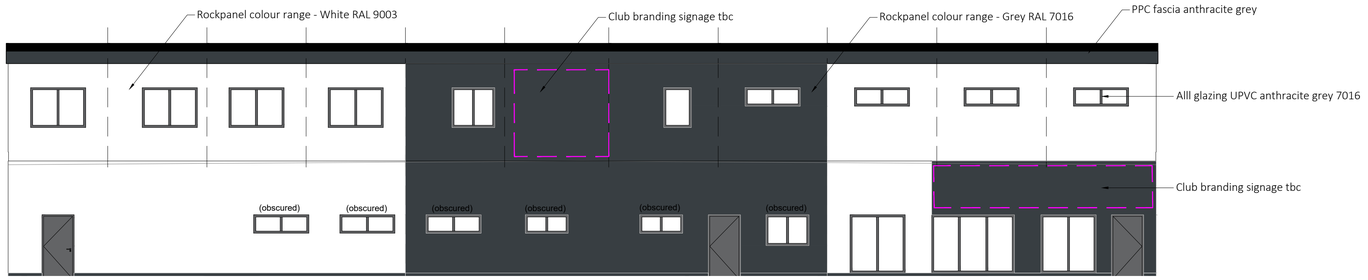


South West Elevation | SCALE 1:100

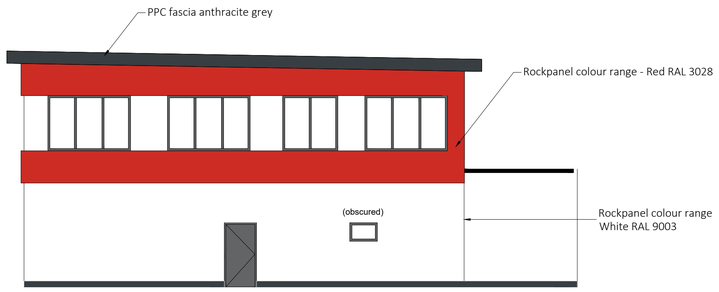

North West Elevation | SCALE 1:100

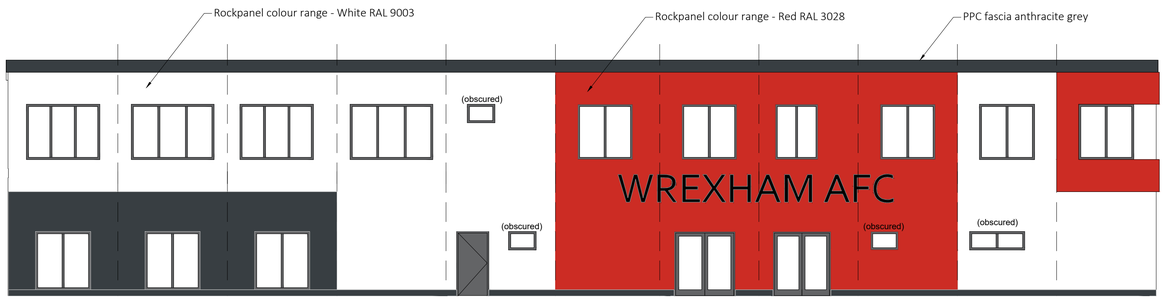

North East Elevation | SCALE 1:100

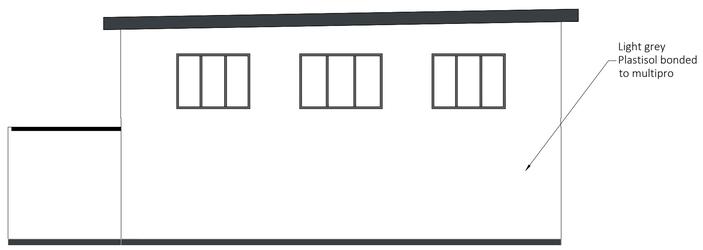

South East Elevation | SCALE 1:100

Rev	Description	By	Chk	Date
P01	Initial issue	DH	BP	20/03/26

SCAN ME FOR EXAMPLES

Modulek House, 19 Bessemer Close, Eblake Industrial Estate, Verwood, Dorset, BH31 6AZ

Tel 01202 813 121 **Fax 08700 110 153**

Email sales@modulek.co.uk

Client
3287 Wrexham FC

Project Title
Proposed Training facility

Drawing Title
Elevations

Drawn by	Checked by	Date
DH	BP	20.03.26

Project number 3287

Scale 1:100

Drawing No 3287-MDK-XX-XX-DR-Y-50

Revision P01

0 1m 2m 3m 4m 6m 8m 10m 15m
SCALE 1:100

Sheet Size: A1 © Modulek Ltd