




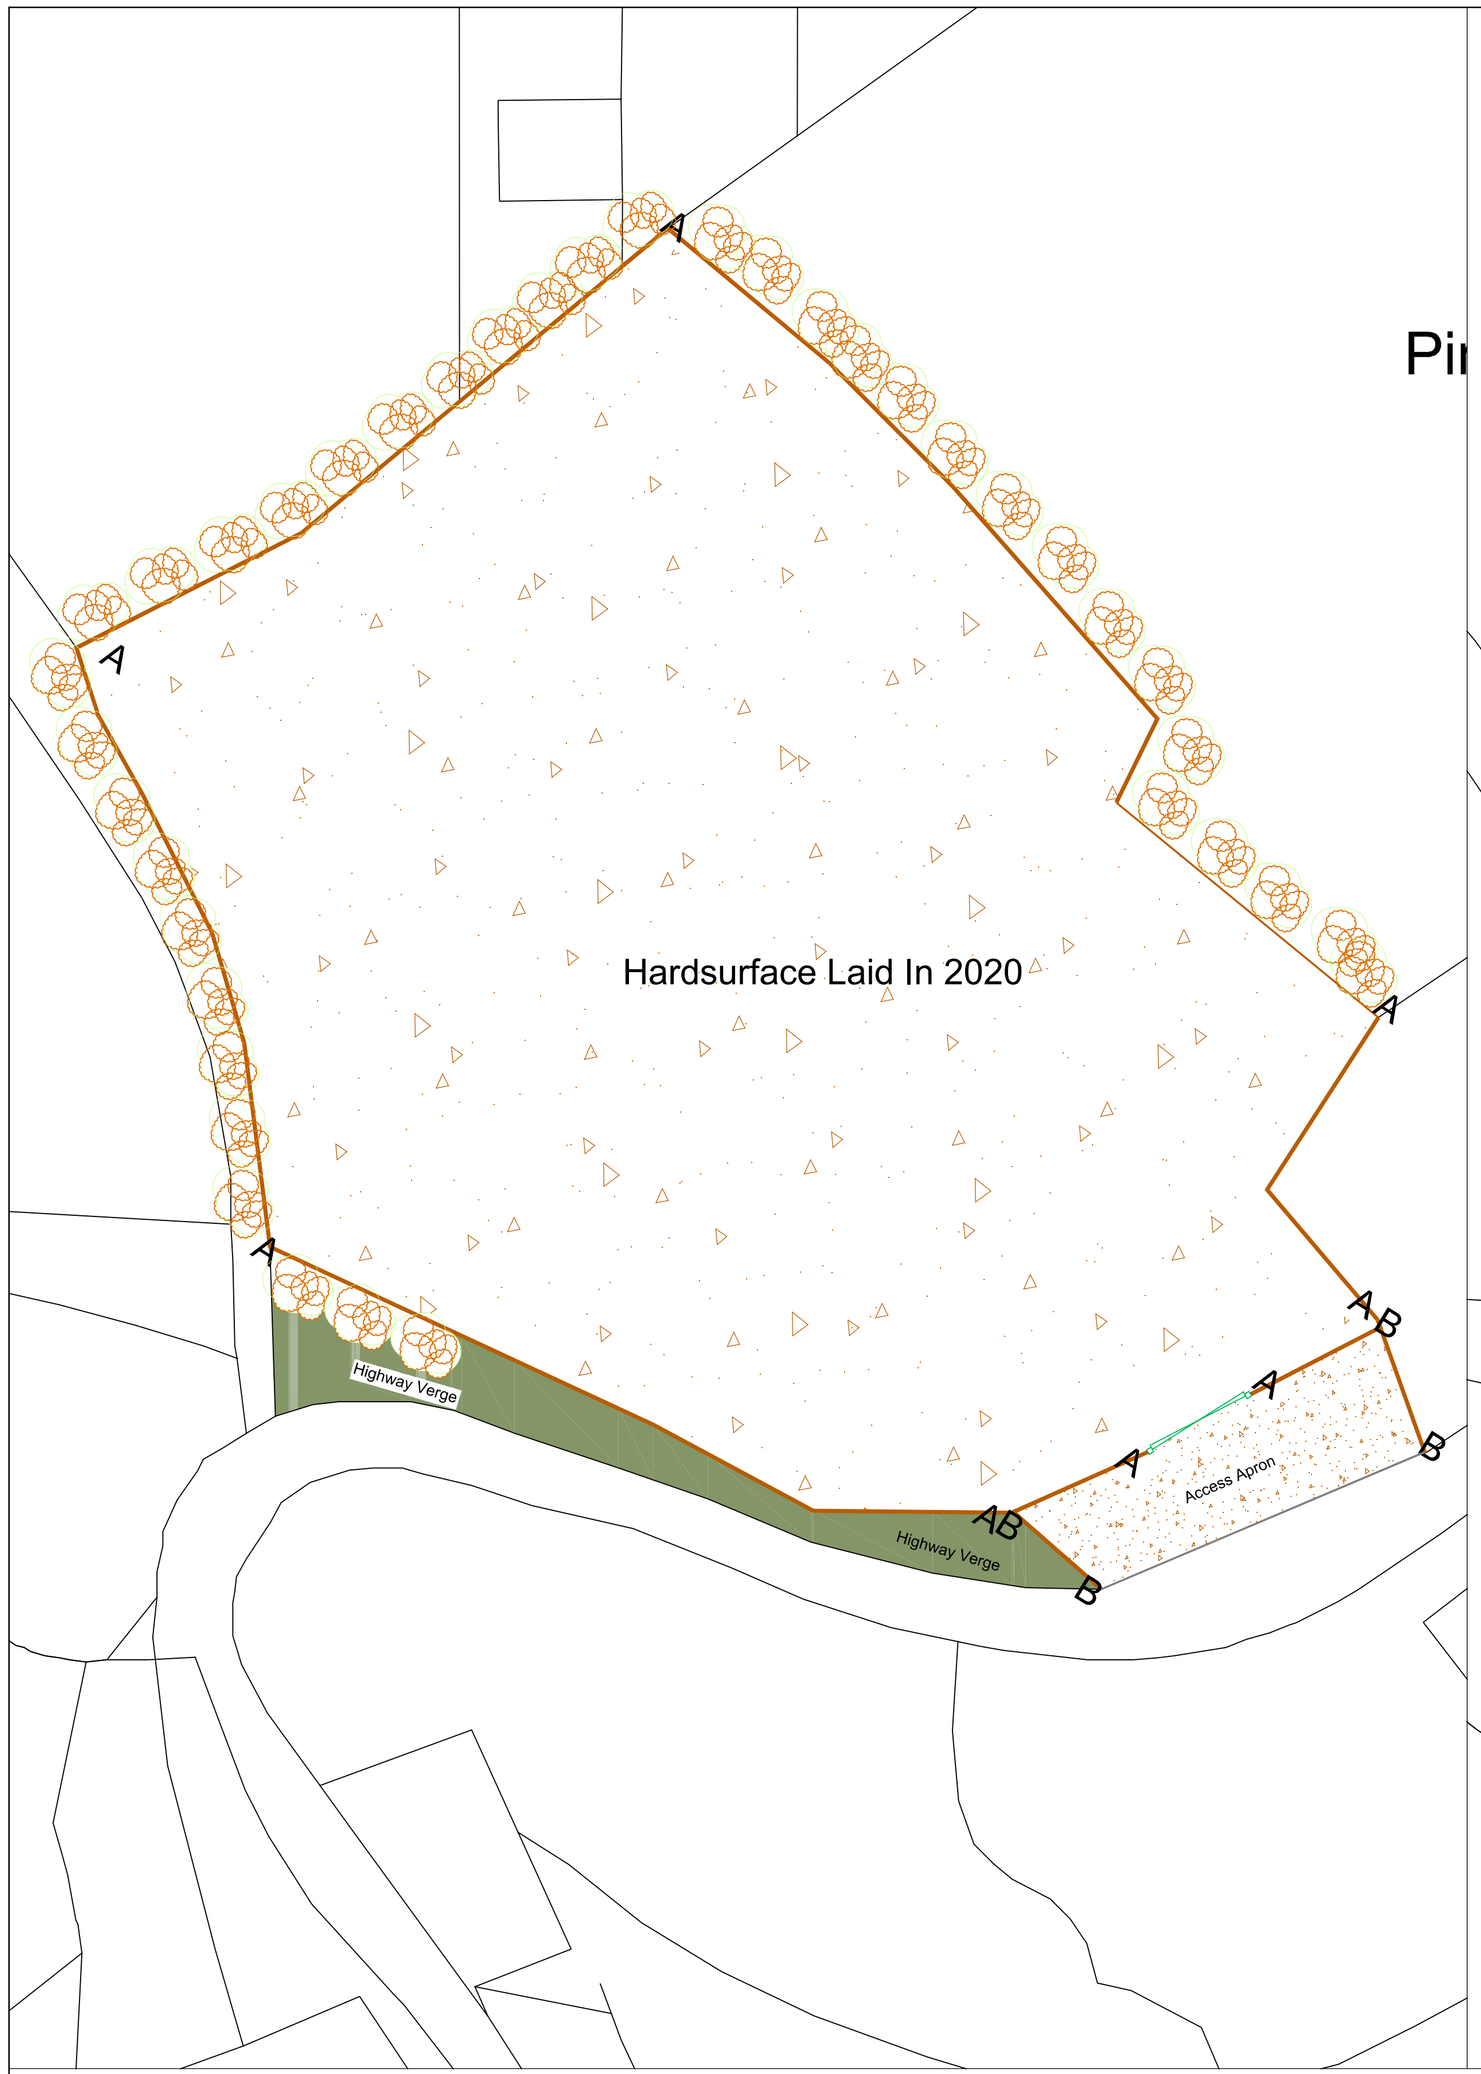

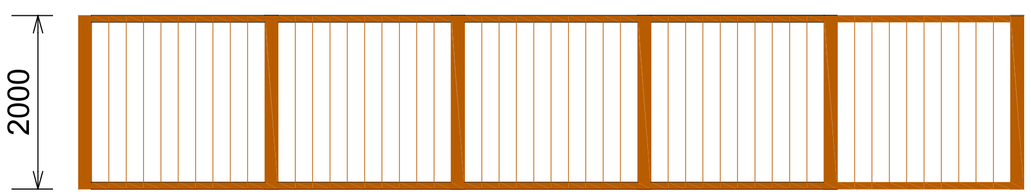

A - A 2m high close board fence to site boundaries

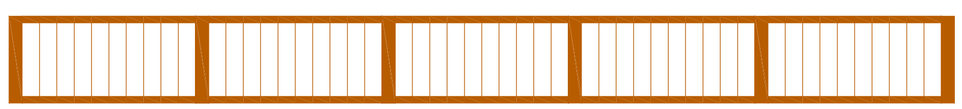

B - B 1m high ranch style fence

0 1 2 3 4 5 6 7 8 9 10m 1:100
0 1 2 3 4 5m 1:50

Rev	Description	Date

Project
LAND KNOWN AS TY GLAS RUABON, RHOSLLANERCHRUGOG, WREXHAM. LL14 6RB

Client
MR J BROWN

Contract. No.	Drg. No.	Revision	Scale 1:50 & 1:200 @ A1
	2		By MCC / Chkd / Date JUNE 2026

Drawing Title
EXISTING AND PROPOSED SITE PLANS & FENCE DETAILS

MAT DESIGN LIMITED
Town Planning & Building Control Consultants

Telephone:07850203448

E-mail:miketa@blueyonder.co.uk