
ROOFLIGHTS :


Rooflights ref: CR-9, overall size 828 x 517mm with central glazing bars from Conservation Rooflights.

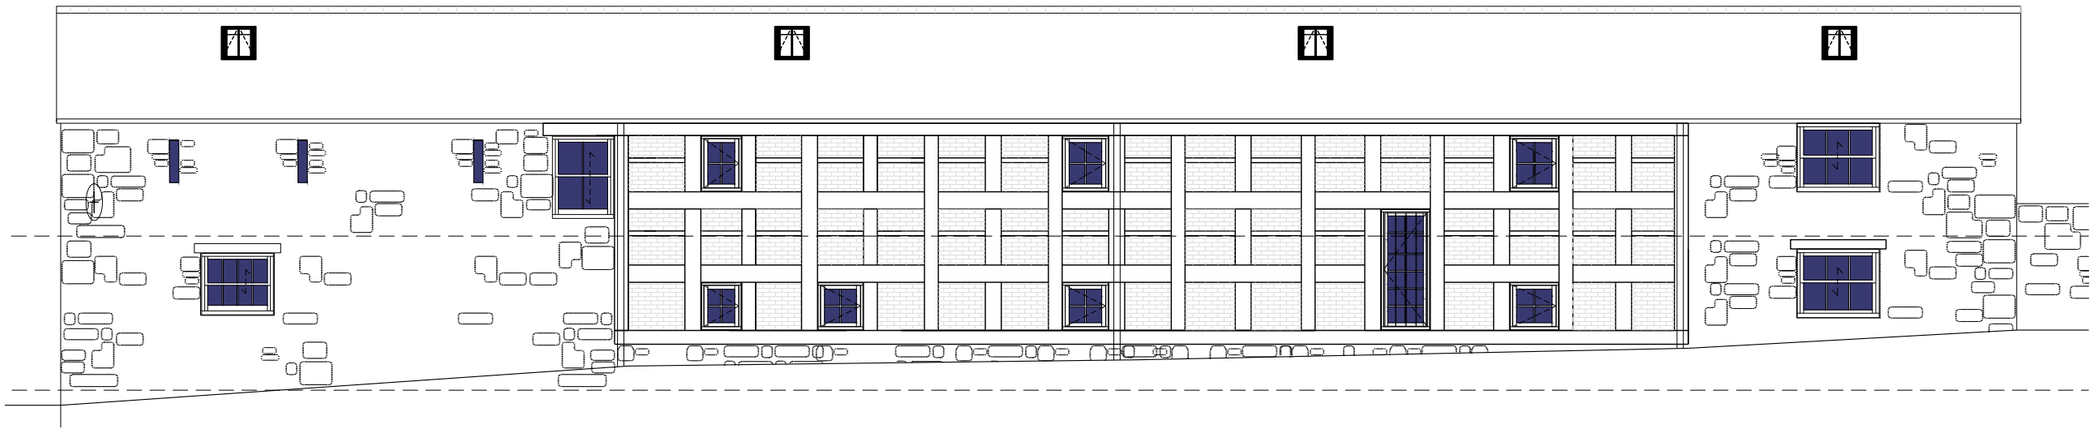


EAST ELEVATION (courtyard elevation)



WEST ELEVATION (road elevation)

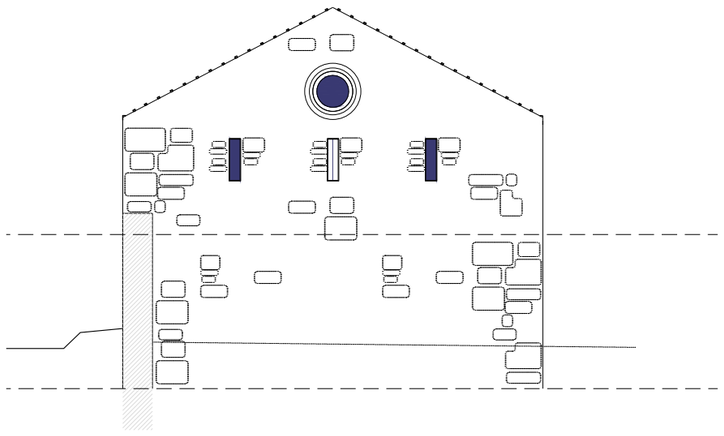

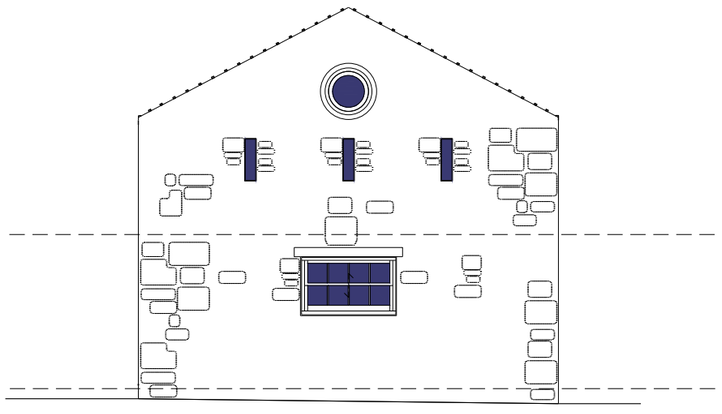

NORTH ELEVATION (pond elevation)

SOUTH ELEVATION (entrance gates elevation)

PROPOSED ELEVATIONS 1:100 @A3

(Installation of previously approved conservation rooflights approved under application ERB P2008/1202 & P/2008/1203)

1:100 scale

0m 1m 2m 3m 4m 5m 10m

NOTES:

© THIS DRAWING IS COPYRIGHT AND REMAINS THE PROPERTY OF RPS DESIGN GROUP LTD.
SCALES INDICATED ARE FOR PLANNING PURPOSES ONLY - ALL DIMENSIONS TO BE CHECKED ON SITE

REVISION	NOTES
xx	xx

RPS DESIGN GROUP
0845 5442005
rpsdesigngroup.co.uk

Project No: 26.06

Client: Mr & Mrs Barnett

Site Address:
Rosehill Barn, Rosehill, Erbistock, Wrexham, LL13 0DE

Drawing Title:
Proposed Elevations

Date: 04.03.26 **Scale:** 1-100atA3

Drawn by: ac **Checked by:** ss

Drawing No: L107 **Status:** PLANNING