

NOTES:

© THIS DRAWING IS COPYRIGHT AND REMAINS THE PROPERTY OF RPS DESIGN GROUP LTD.
SCALES INDICATED ARE FOR PLANNING PURPOSES ONLY - ALL DIMENSIONS TO BE CHECKED ON SITE

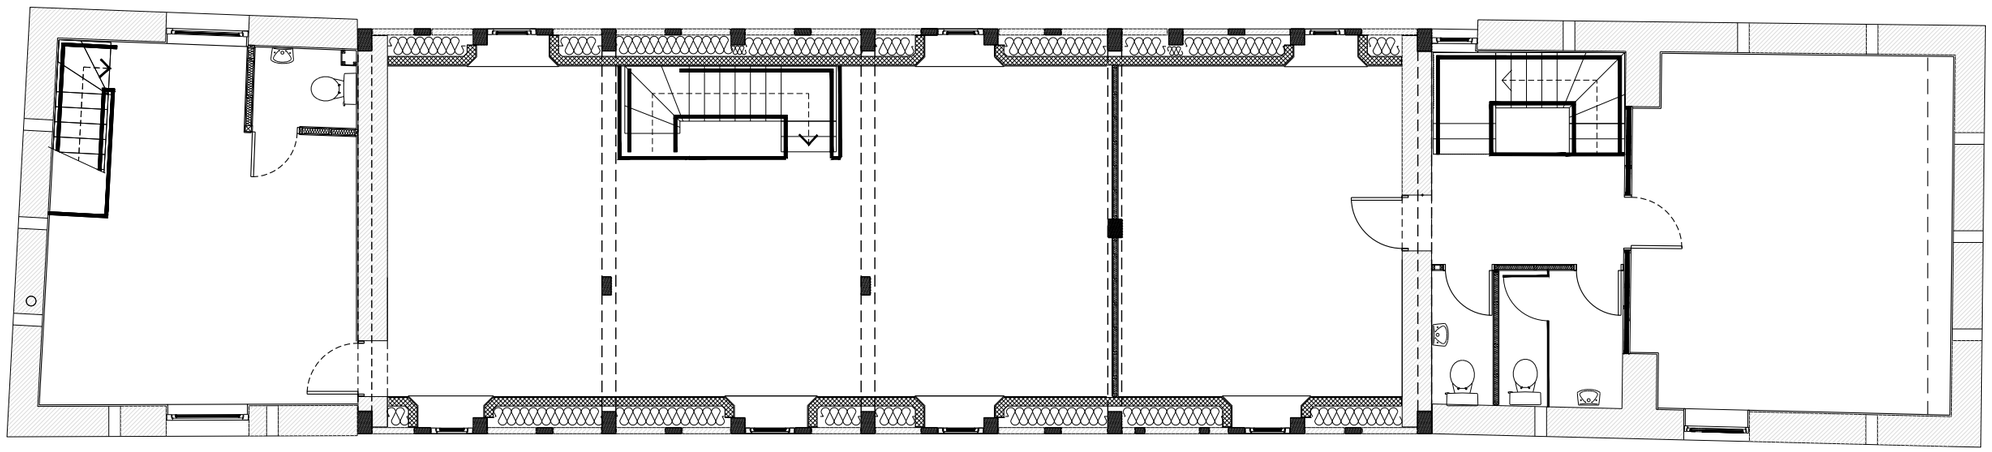

EXISTING FIRST FLOOR PLAN

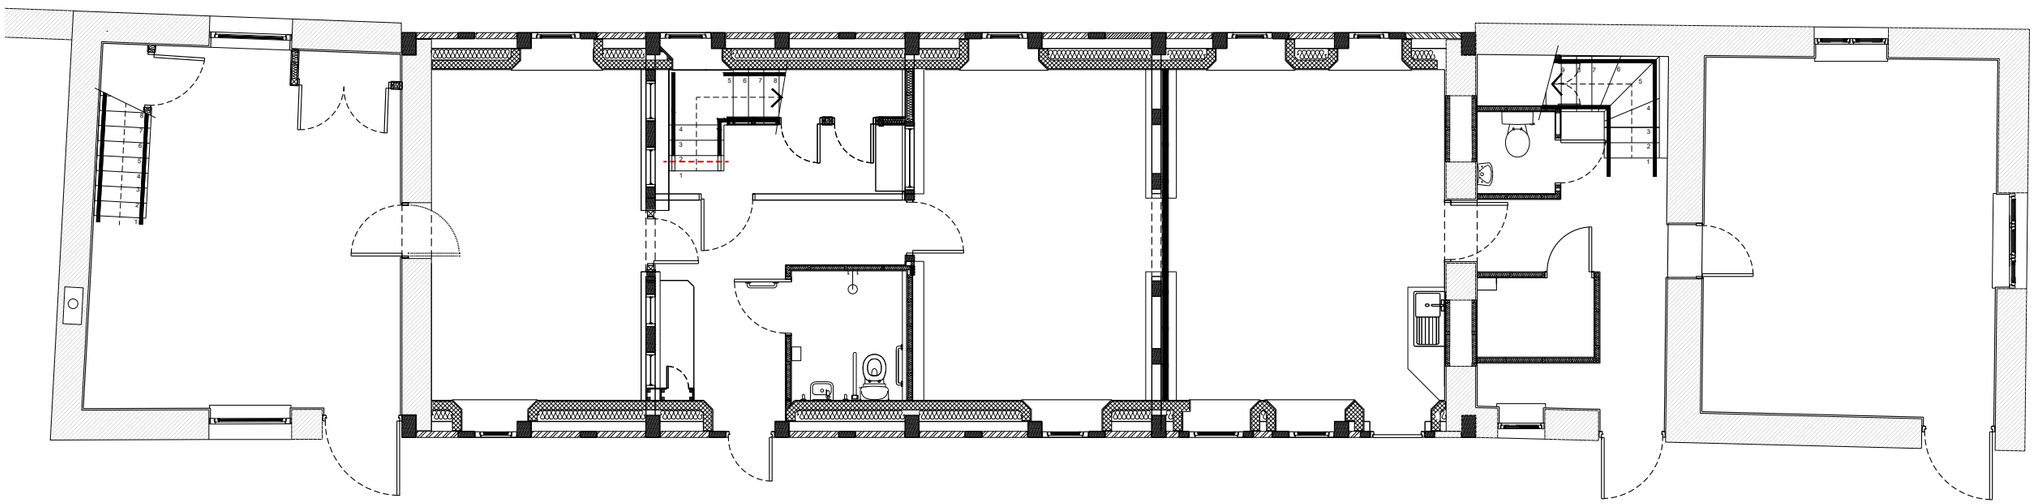

EXISTING GROUND FLOOR PLAN

EXISTING PLANS 1:100 @A3

1:100 scale

0m 1m 2m 3m 4m 5m 10m

XX	XX
REVISION	NOTES

RPS DESIGN GROUP
0845 5442005
rpsdesigngroup.co.uk

Project No: 26.06

Client: Mr & Mrs Barnett

Site Address:
Rosehill Barn, Rosehill, Erbistock, Wrexham, LL13 0DE

Drawing Title:
Existing Floor Plans

Date: 04.03.26 **Scale:** 1-100atA3

Drawn by: ac **Checked by:** ss

Drawing No: L102
Status: PLANNING