
NOTES:

© THIS DRAWING IS COPYRIGHT AND REMAINS THE PROPERTY OF RPS DESIGN GROUP LTD.
SCALES INDICATED ARE FOR PLANNING PURPOSES ONLY - ALL DIMENSIONS TO BE CHECKED ON SITE

ROOFLIGHTS :

Rooflights ref: CR-9, overall size 828 x 517mm with central glazing bars from Conservation Rooflights.

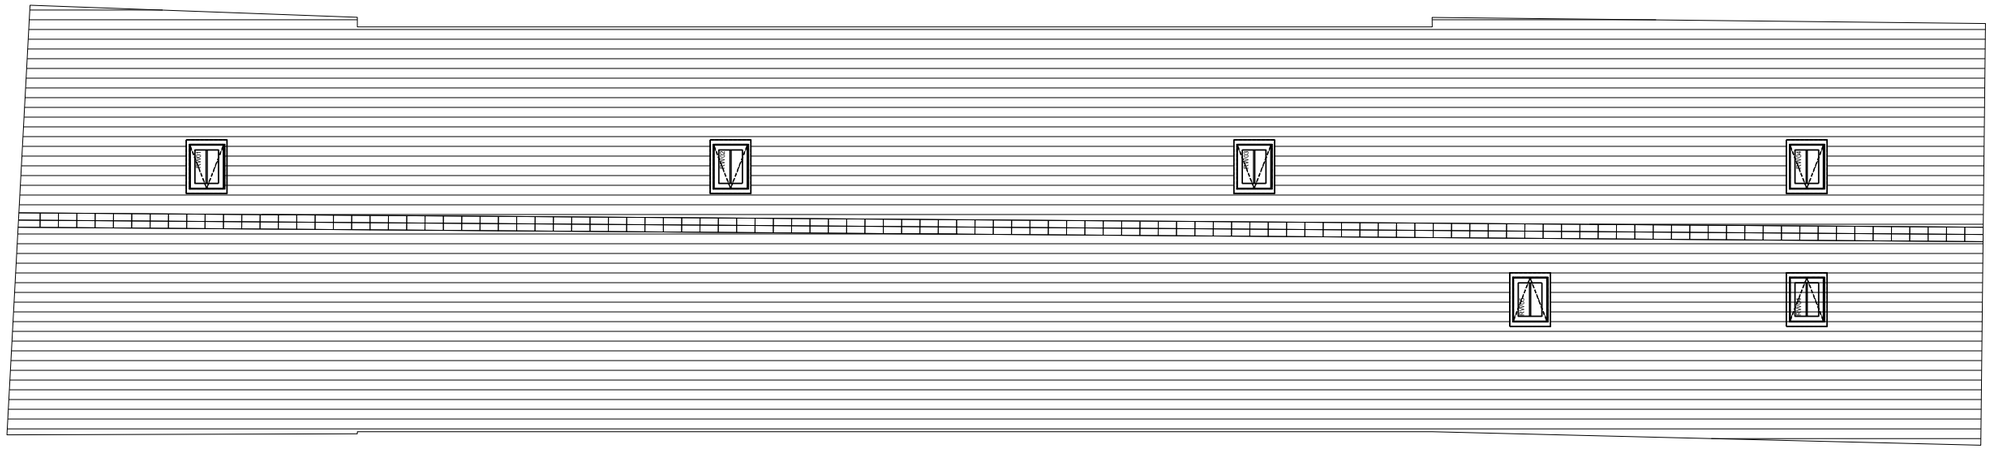

PROPOSED ROOF PLAN 1:100 @A3

1:100 scale

0m 1m 2m 3m 4m 5m 10m

REVISION | **NOTES**

RPS DESIGN GROUP

0845 5442005

rpsdesigngroup.co.uk

Project No: 26.06

Client: Mr & Mrs Barnett

Site Address:
Rosehill Barn, Rosehill, Erbistock, Wrexham, LL13 0DE

Drawing Title:
Proposed Roof Plan

Date: 06.03.26 **Scale:** 1-100atA3

Drawn by: ac **Checked by:** ss

Drawing No: L106

Status: PLANNING