

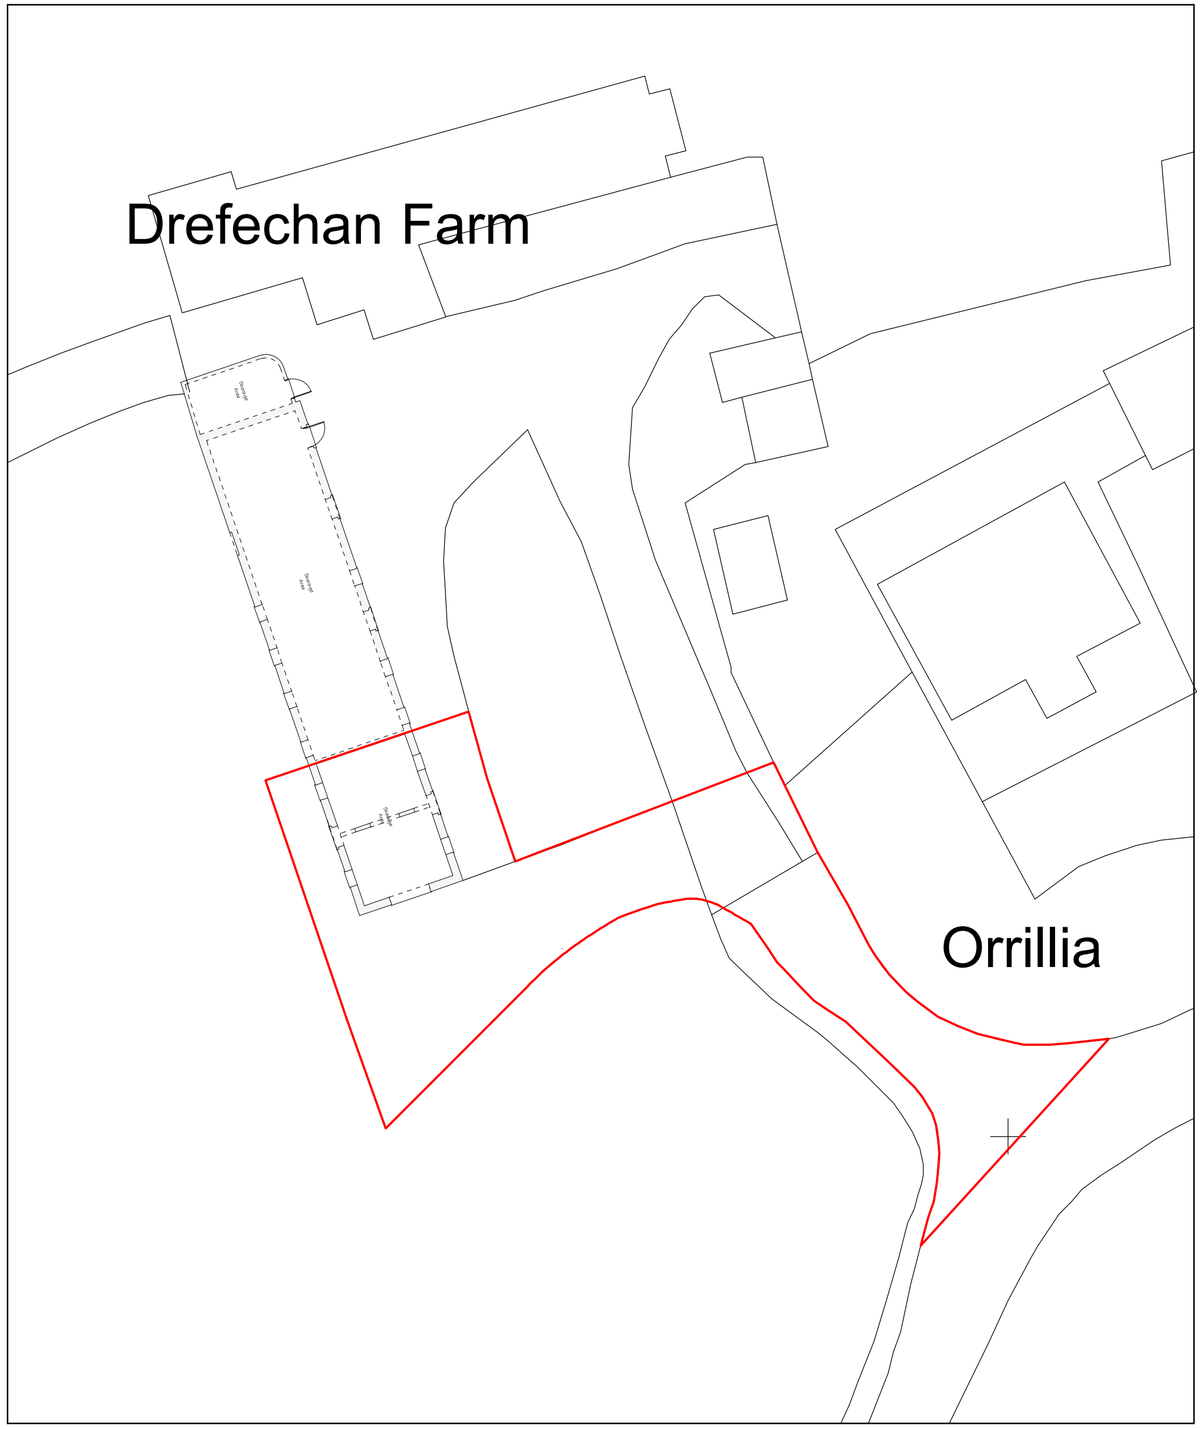


Site Plan 1:250

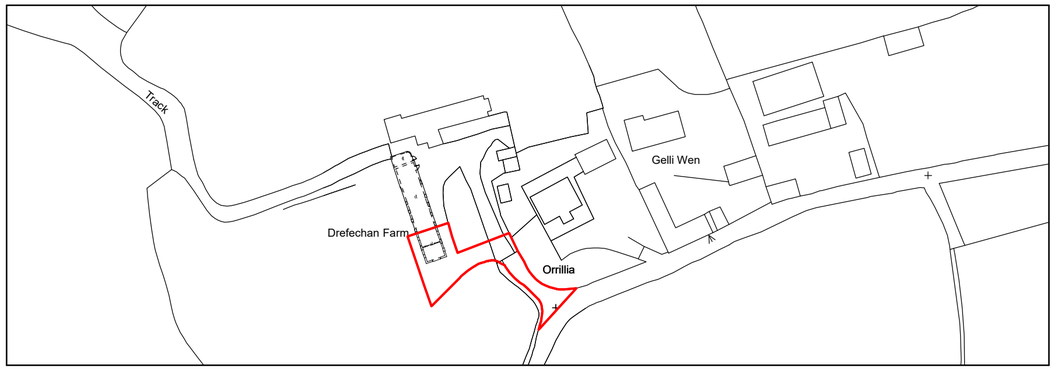

Location Plan 1:1250

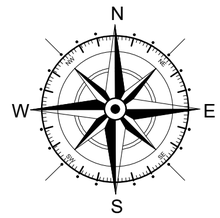

Rev	Date	Detail	Initial

Project:
Proposed Holiday Let,
Drefechan Farm,
Pen-Y-Cae, Wrexham,
LL14 1UE.

Title:	Scale: (A2)
Existing: Site & Location Plan	1:250 & 1:1250

Drawn By:	Date:
D.J.Edwards	June 2026
Drawing No:	Sheet:
M147/006	1 of 1

blueprint
architectural services

partner LABC

Office 3K4,
Redwither Business Tower,
Wrexham. LL13 9XT
Tel: 01978 356500
www.blueprintarchitectural.com

© copyright all rights reserved