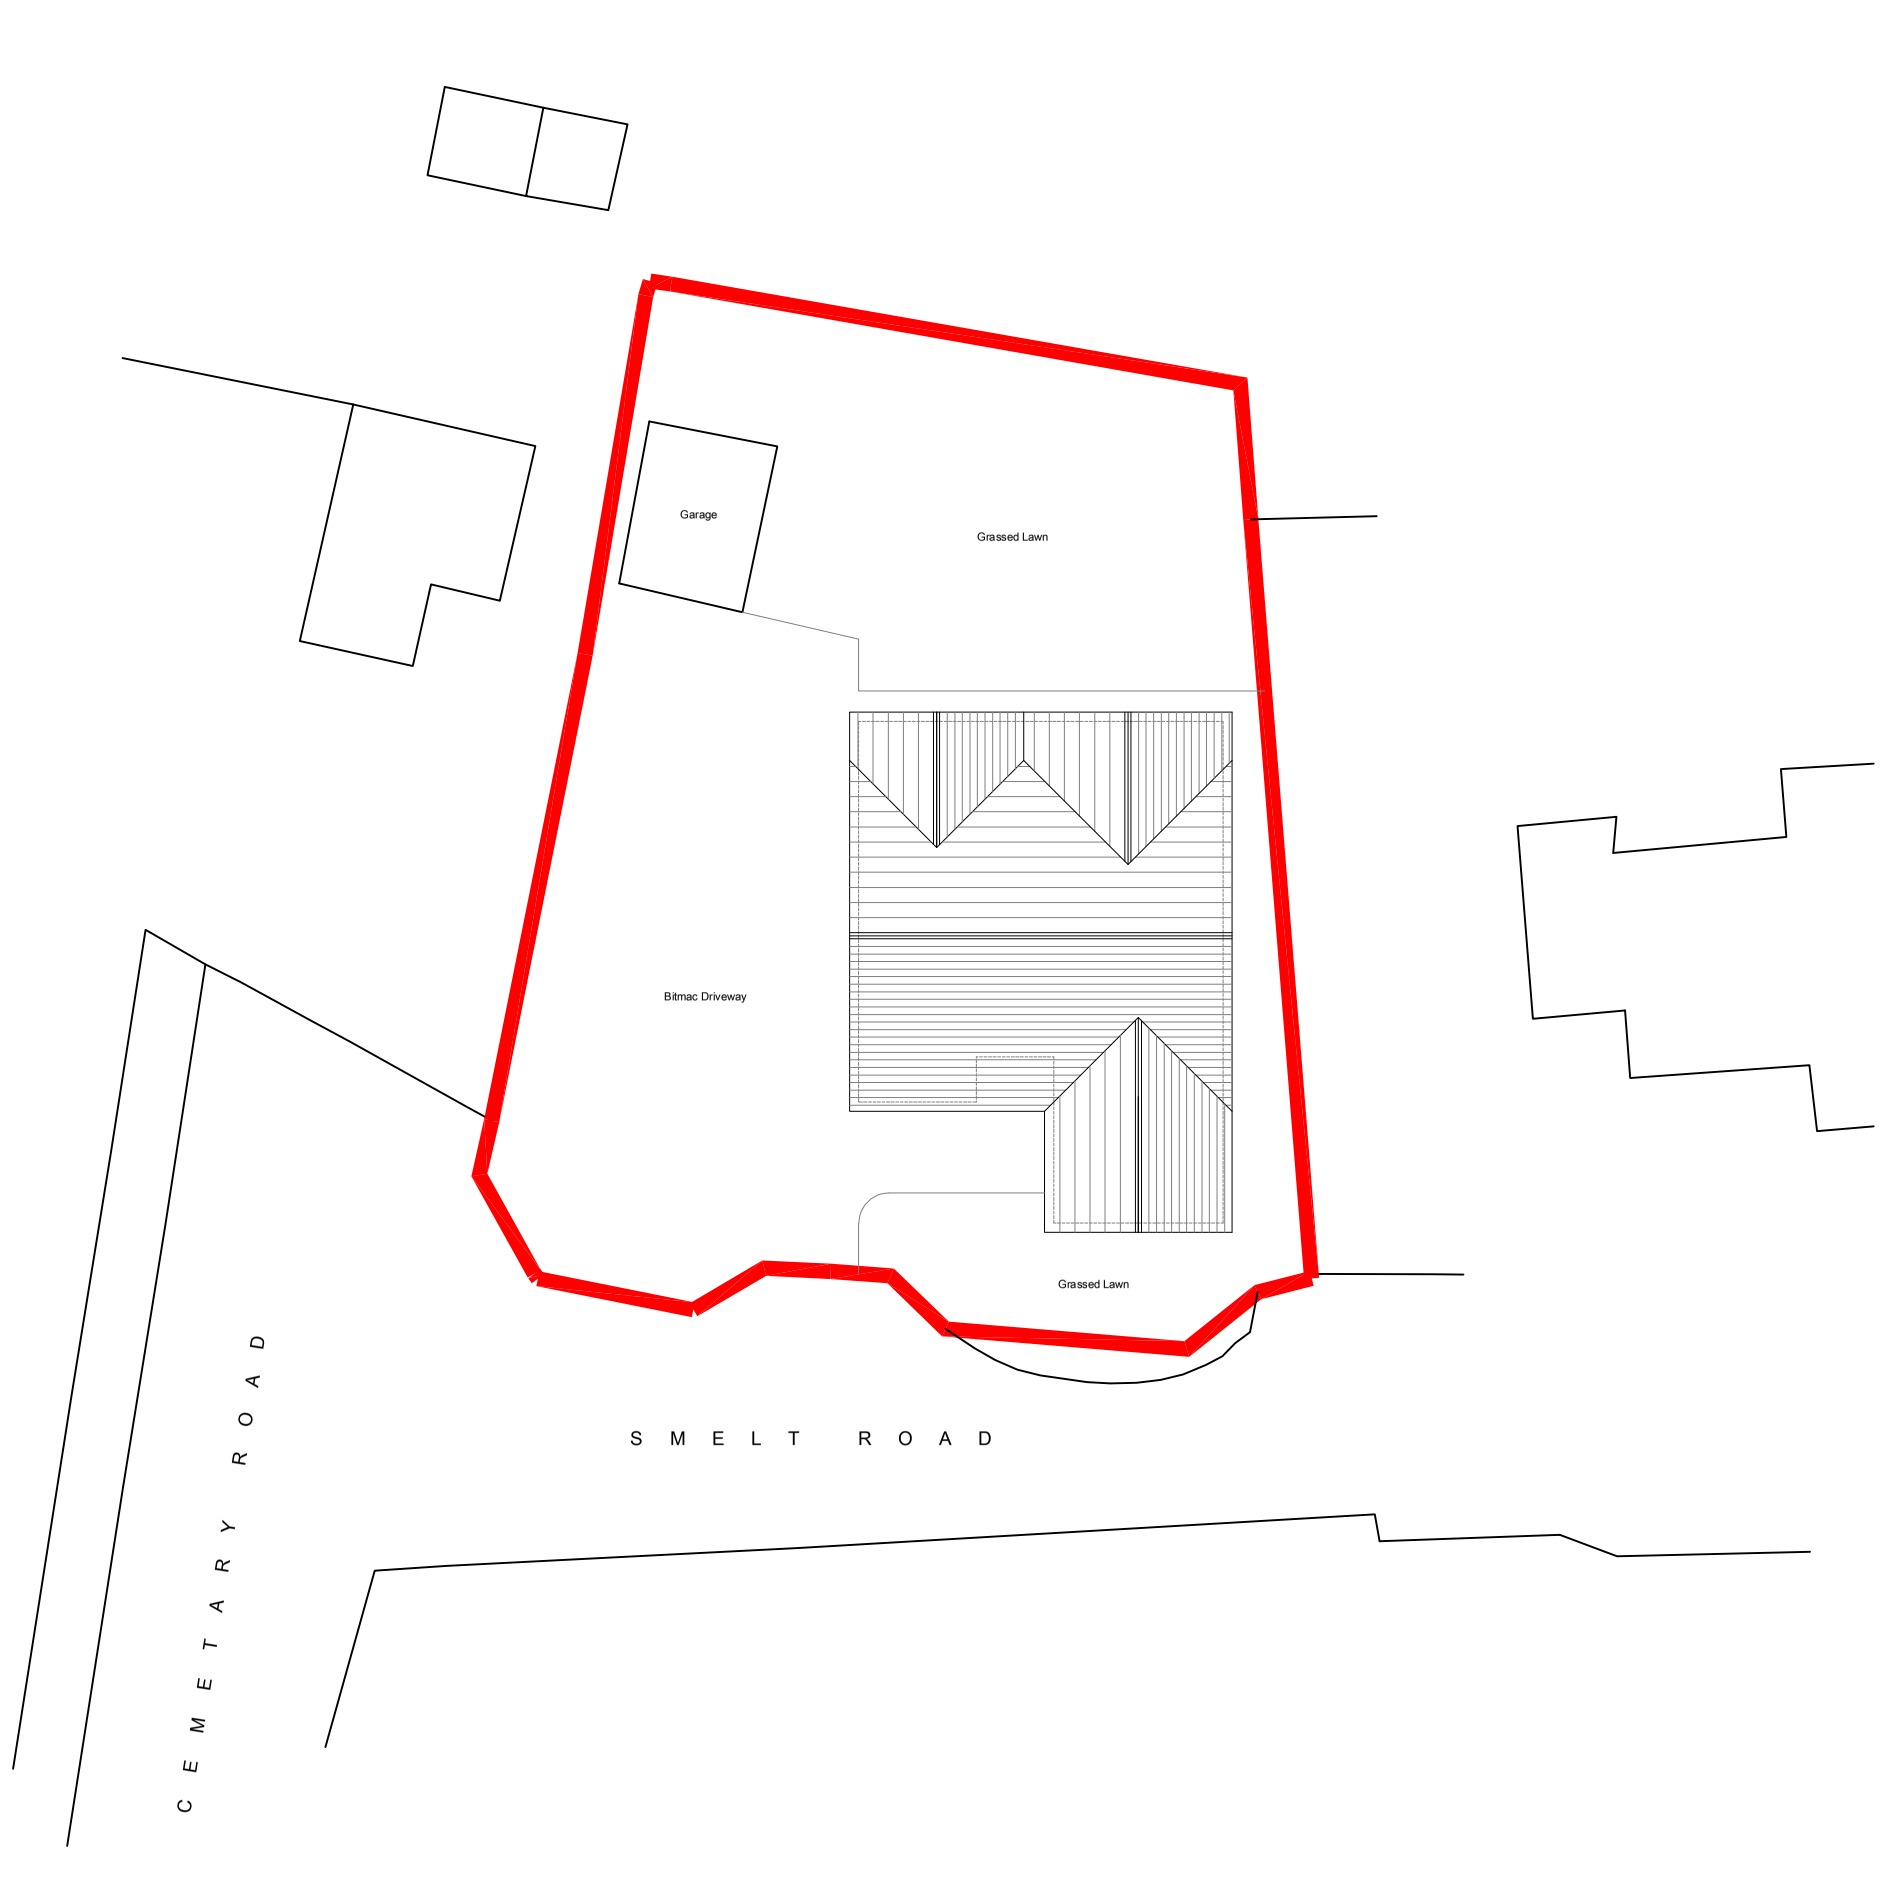


CLIENT:
MR & MRS McVEIGH
GARNEDD, CEMETARY ROAD, COEDPOETH, LL11 3SH

DRAWING NO:	DRAWING TITLE:
0156 - PR01	PROPOSED SITE PLAN

All designs are the sole property of Design In Safety and may not be used without written agreement.
Any discrepancies must be reported to Design In Safety for clarification.
Do not scale off drawings. Site check dimensions are to be taken prior to works commencing.