


FRONT ELEVATION

(SCALE 1:100)

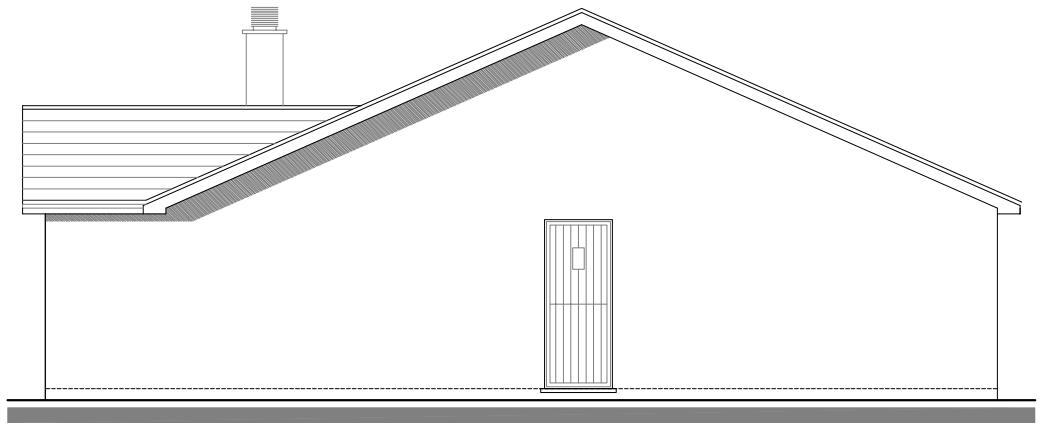


SIDE ELEVATION

(SCALE 1:100)




REAR ELEVATION

(SCALE 1:100)

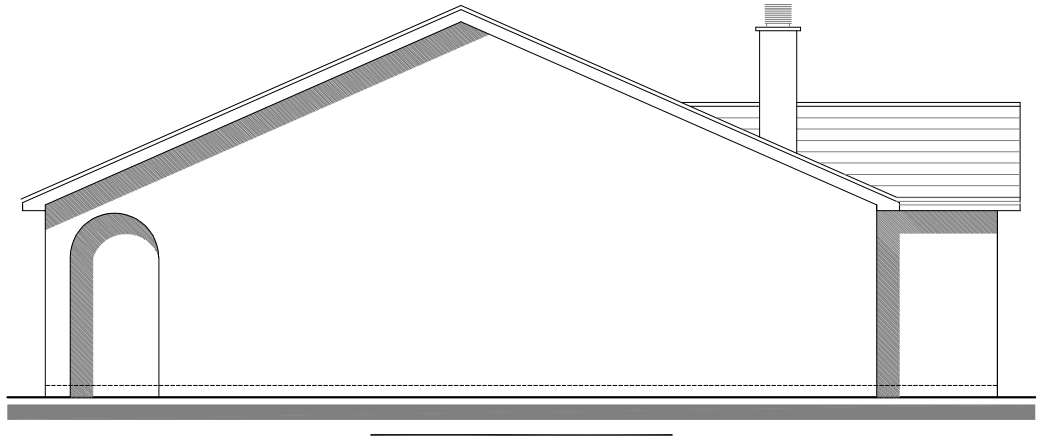

SIDE ELEVATION

(SCALE 1:100)

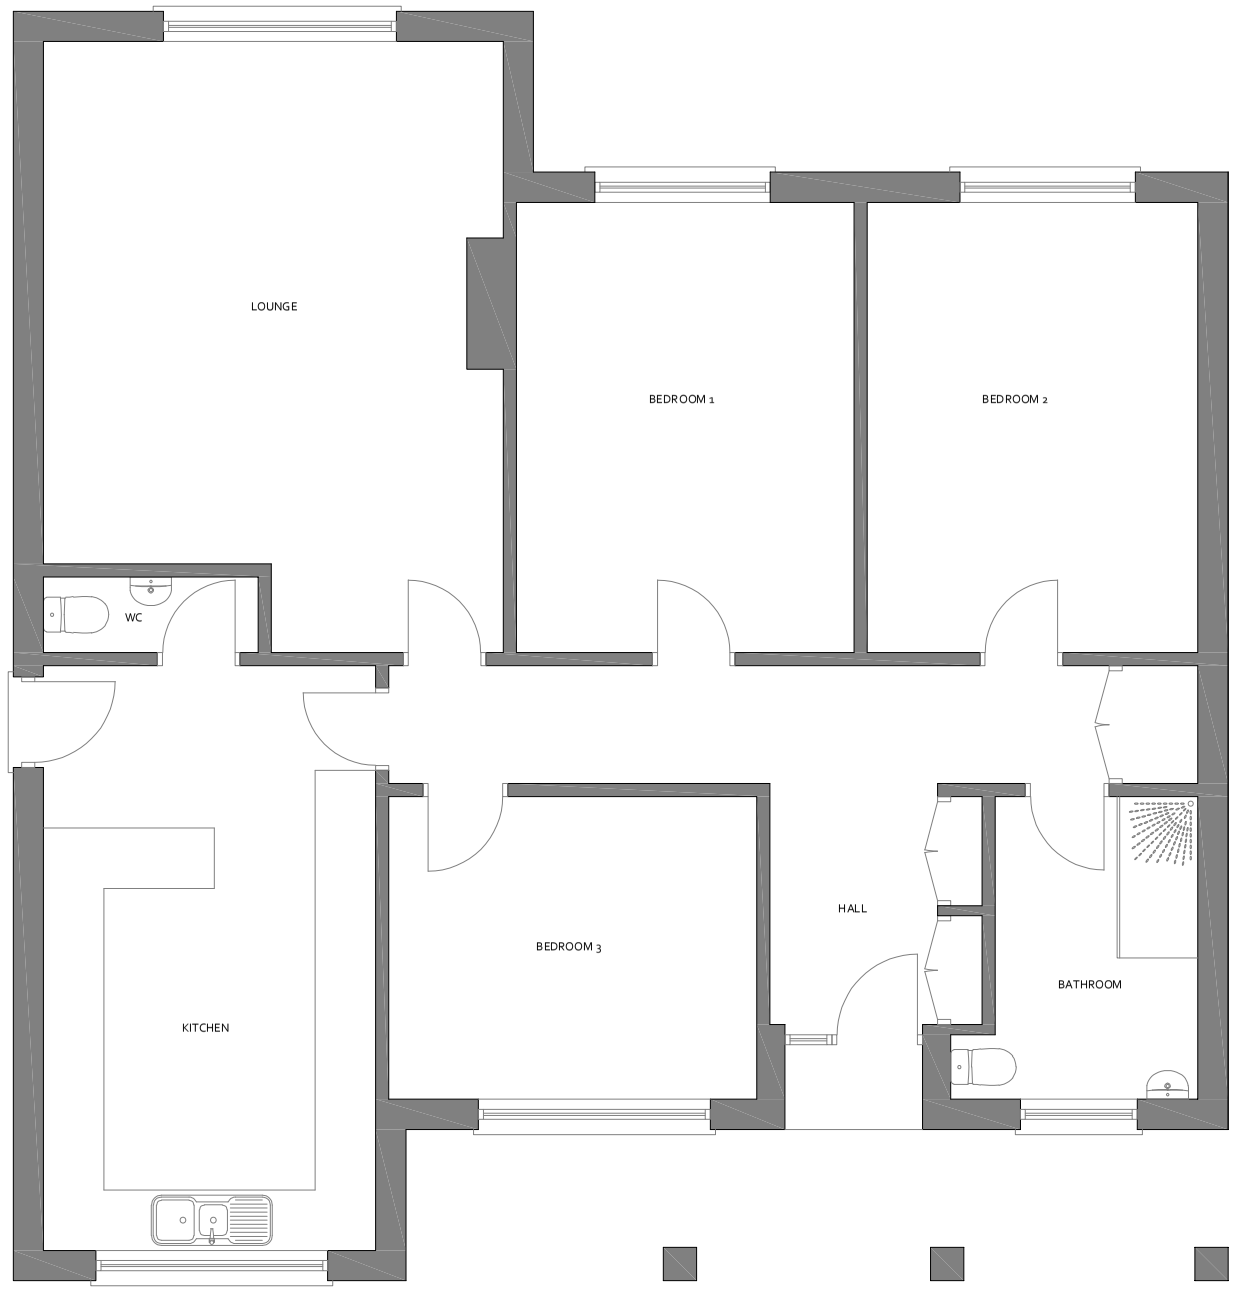

GROUND FLOOR PLAN

(SCALE 1:100)

CLIENT:

MR & MRS McVEIGH
GARNEDD, CEMETARY ROAD, COEDPOETH, LL11 3SH

DRAWING NO:	DRAWING TITLE:
0156 - EX02	EXISTING DETAILS

All designs are the sole property of Design In Safety and may not be used without written agreement.
Any discrepancies must be reported to Design In Safety for clarification.
Do not scale off drawings. Site check dimensions are to be taken prior to works commencing.