
NORTH

Ordnance Survey©
Ukmapcentre.com

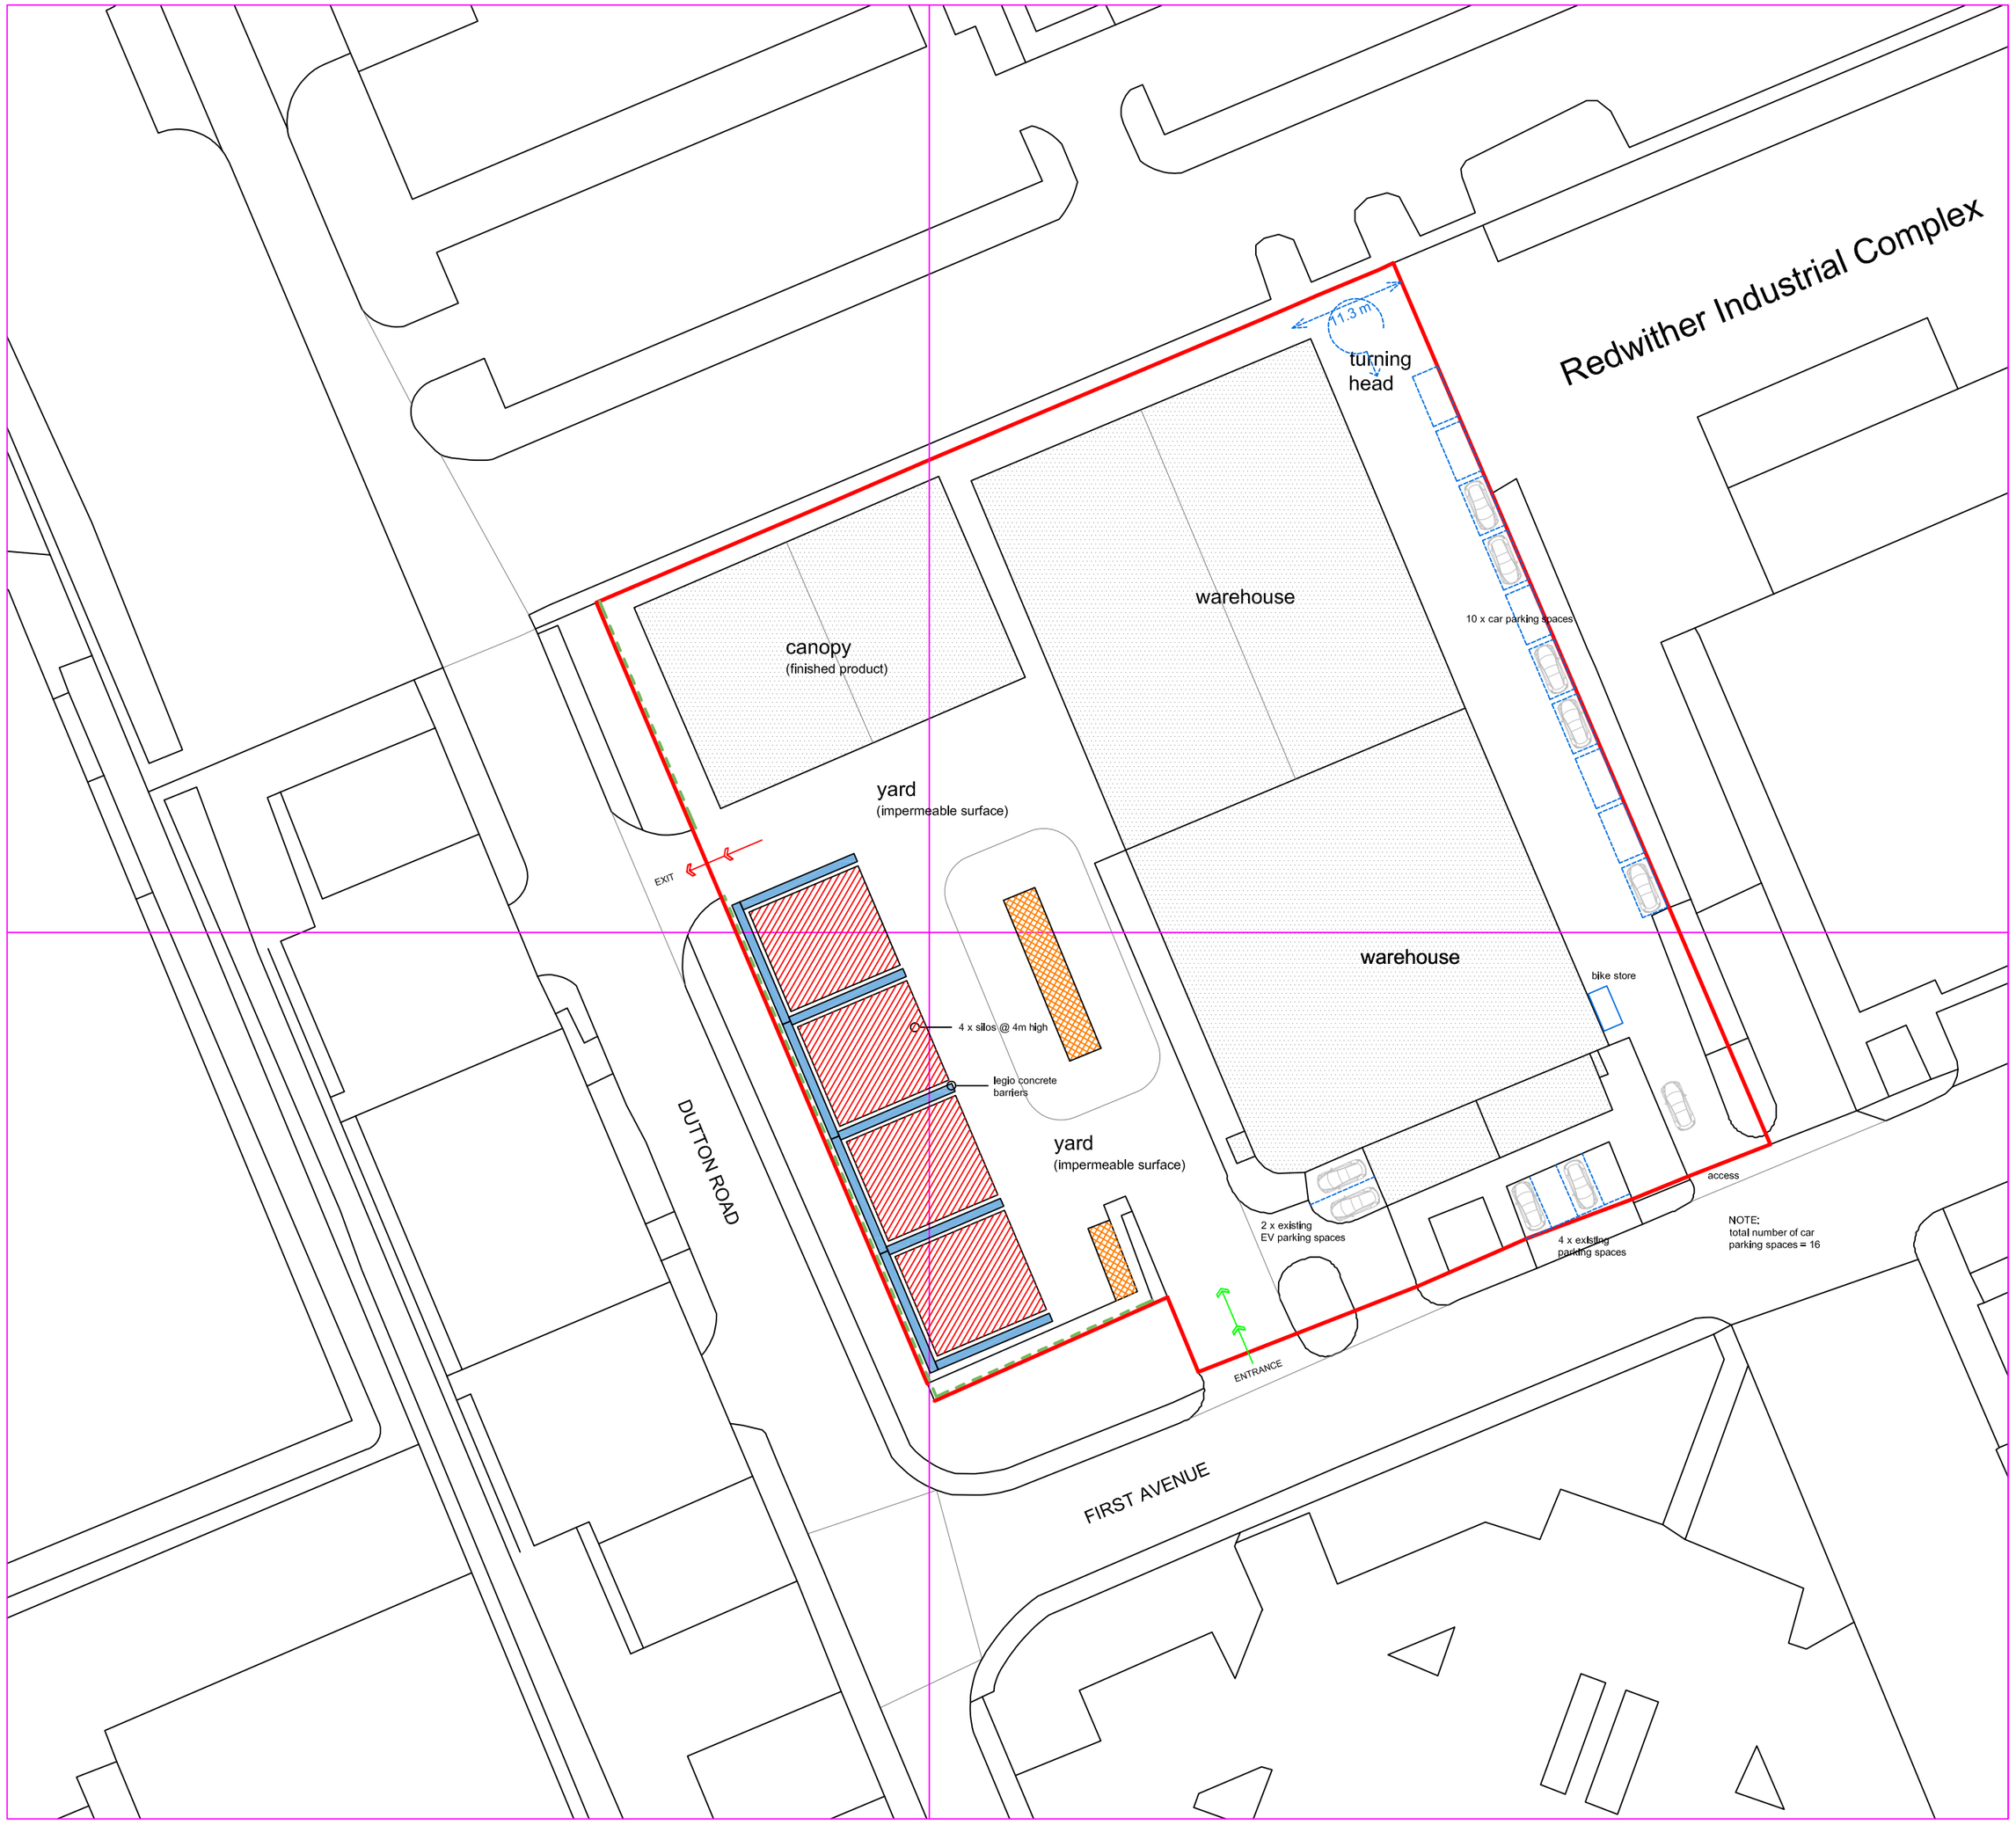

KEY:

- QUARANTINE AREA AND CONTAINER
- WASTE STACKS
- ENTRANCE
- EXIT
- FIRE RESISTANT BARRIER
- CAR PARKING
- WAREHOUSE
- NEW HEDGE PLANTING

go2plan
Design & Planning
Tel: 07957 634478 email: jon@go2plan.co.uk

PROPOSED SITE PLAN (YARD)
UNIT 1, 1st. AVENUE
REDWITHER BUSINESS CENTRE
WREXHAM INDUSTRIAL ESTATE
WREXHAM LL13 9XP

0 10 20 30 40
scale bar in metres

Dwg No.	**WIE 016**
Scale:	**1: 500 @ A2**
date:	**07.05.26**
drawn:	**jon evans**