

0 1 5 10m

Scale 1:100


N

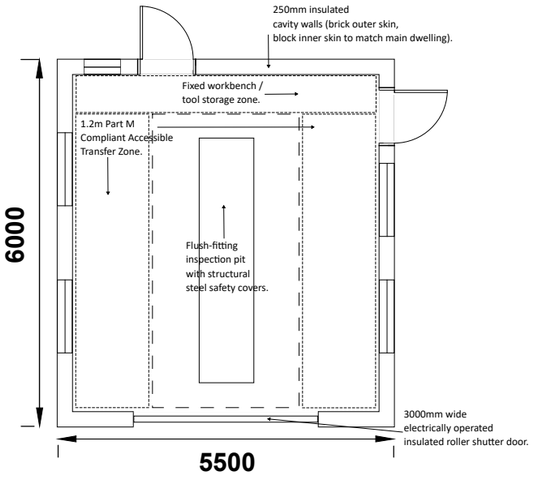

Ground Floor Plan

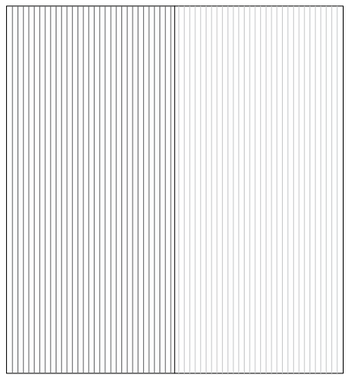

Roof Plan

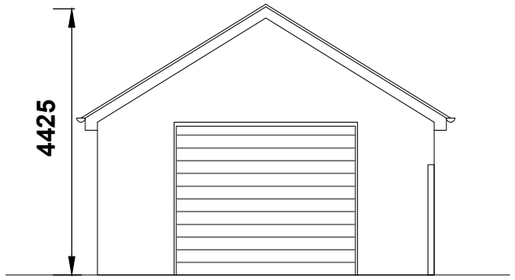


Front Elevation-East



Side Elevation-North



Rear Elevation-West

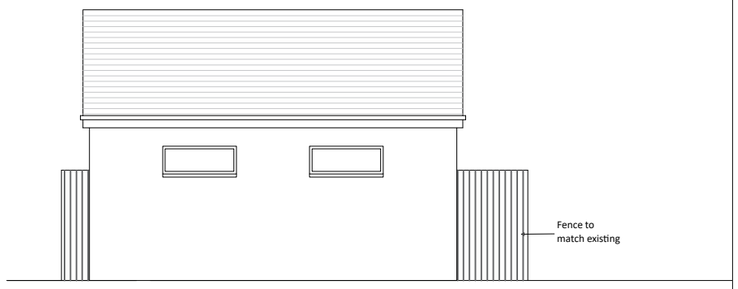

Side Elevation-South

Proposed gross internal area 27.5 sqm
Site area: 198 sqm

Rev	Date	Description	Drn By
-	-	-	-
-	-	-	-
-	-	-	-

Planning

Drawing Title:
Proposed Single Garage & Workshop

Project & Drawing Number:
39CA-PRO-01

Rev:	*Scale:*	*Sheet size:*	*Date:*
-	1:100	A3	June 26

Site Address:

39 Clifton Avenue, Brymbo,
Wrexham, LL11 5FS