
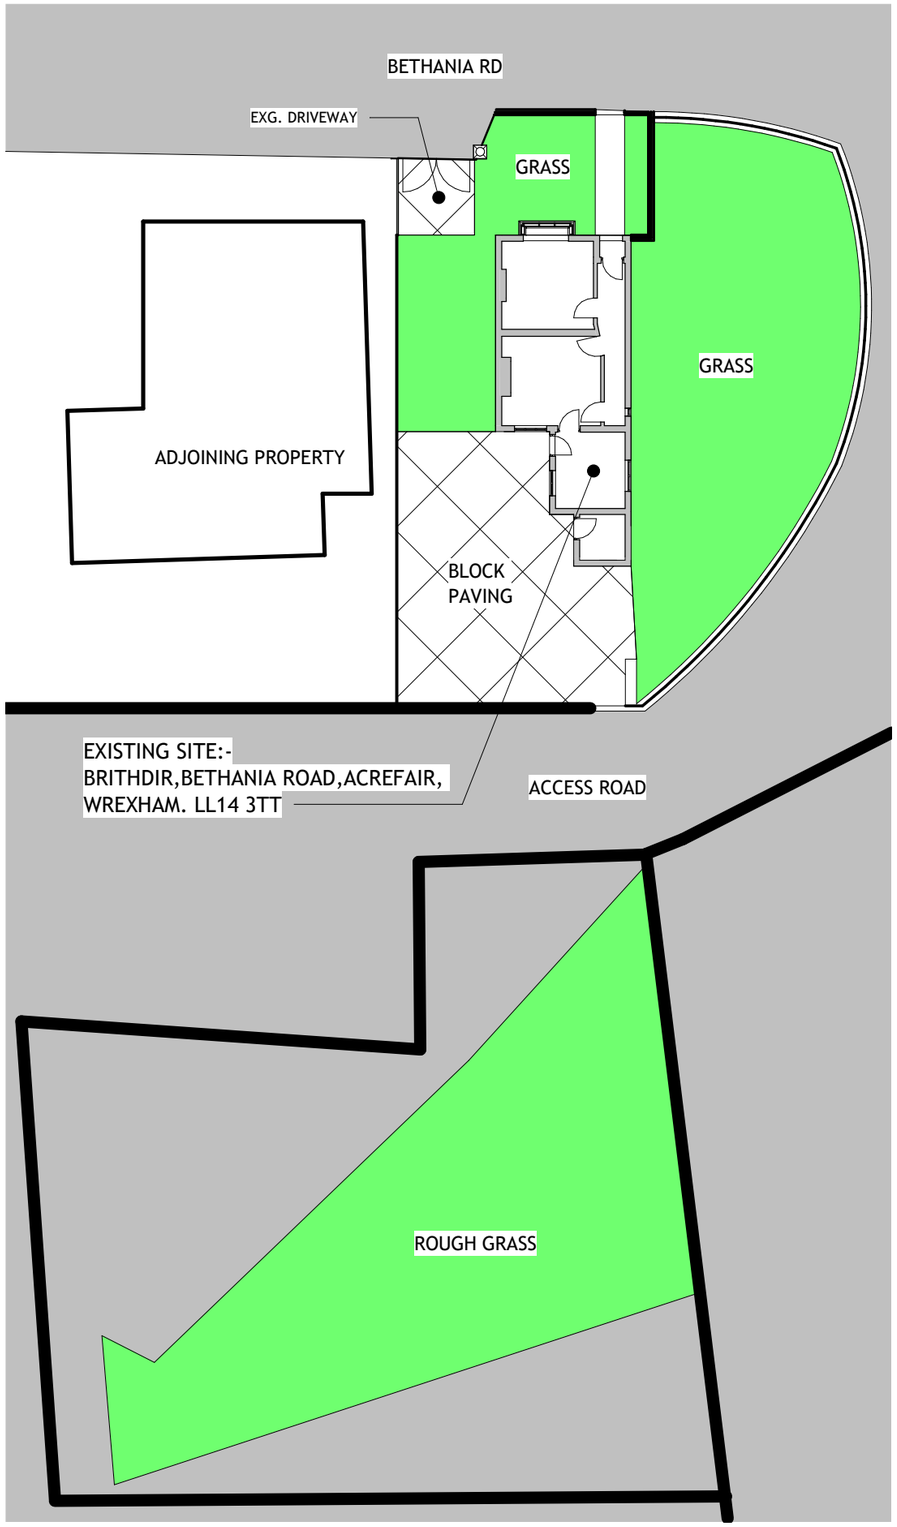


E **EXISTING PLAN**
1 : 250

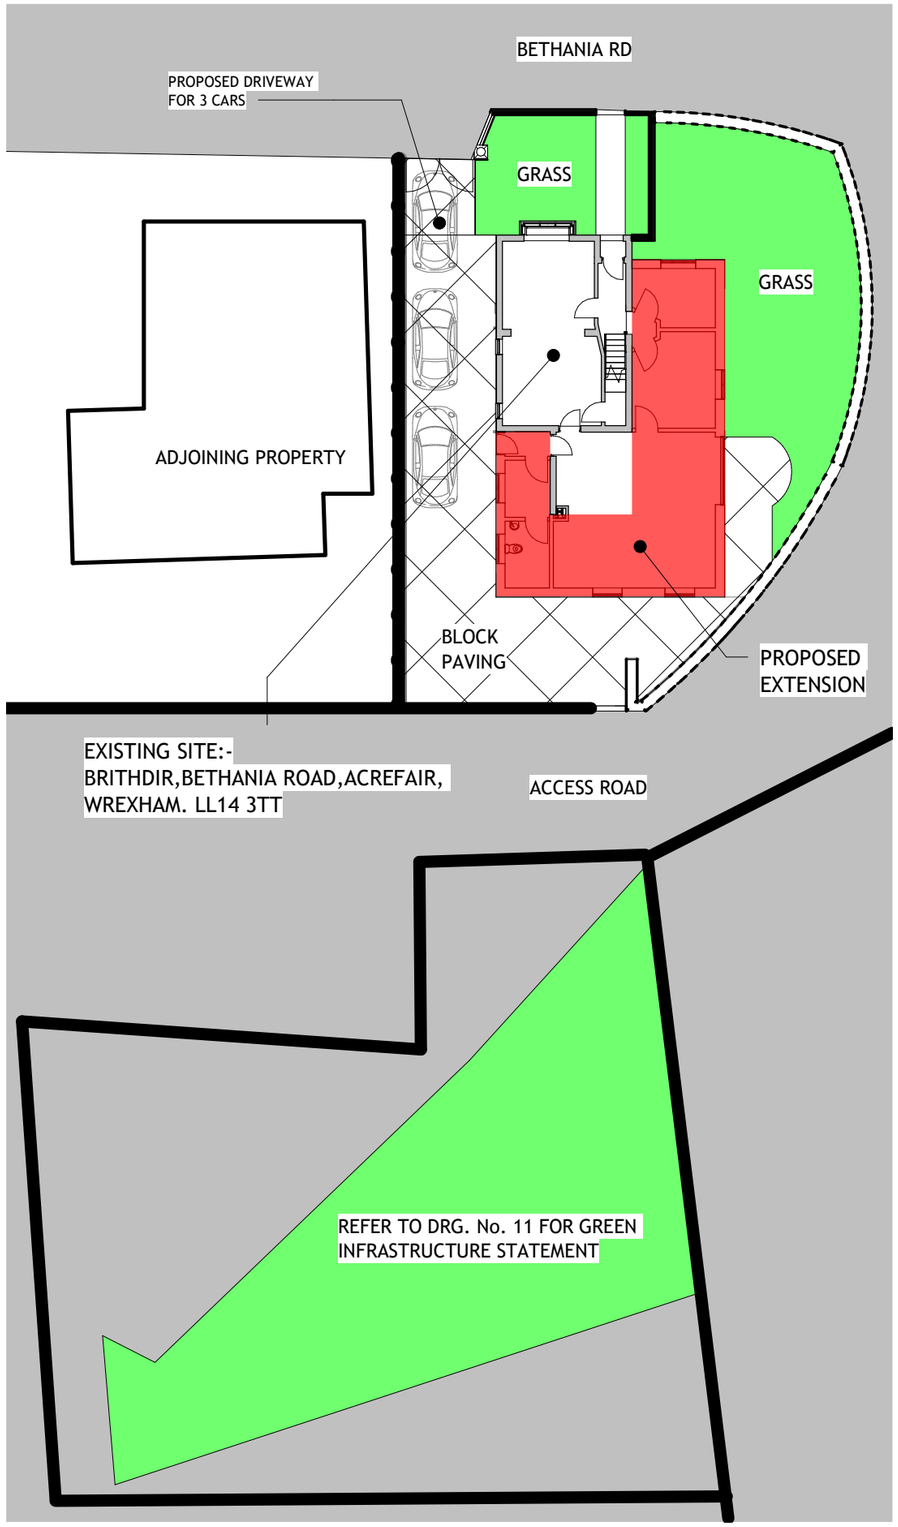

P **PROPOSED PLAN**
1 : 250

FOR CONSTRUCTION
PURPOSES DO NOT SCALE

0m 5m 10m 15m 20m

P1	ISSUED FOR PLANNING APPROVAL	08/06/26

DRAWING STATUS:
PLANNING PERMISSION

CLIENT:
MRS G. DAVIES

ADDRESS:
BRITHDIR, BETHANIA ROAD, ACREFAIR,
WREXHAM. LL14 3TT

PROJECT:
SIDE AND REAR EXTENSION

TITLE:
SITE PLANS

	DRAWN BY:	DATE:
	CAD	MAY '26

SCALE:	DRAWING No:	REV:
@A3 As indicated	09	P1