
Photograph of existing window in Strode House



New hardwood side opening casement windows with 12 mm slimline double glazing and applied lead to glass to match windows on adjoining property. Painted finish, colour TBC

New half round cast iron gutter 100mm x 75mm, finished black with 75mm cast iron downpipe

Existing modern render to be carefully removed to expose earlier "mock ashlar" render beneath. Assess condition and undertake patch repairs where possible, or replace with new lime mortar render ruled to simulate ashlar with painted finish. Colour TBC.

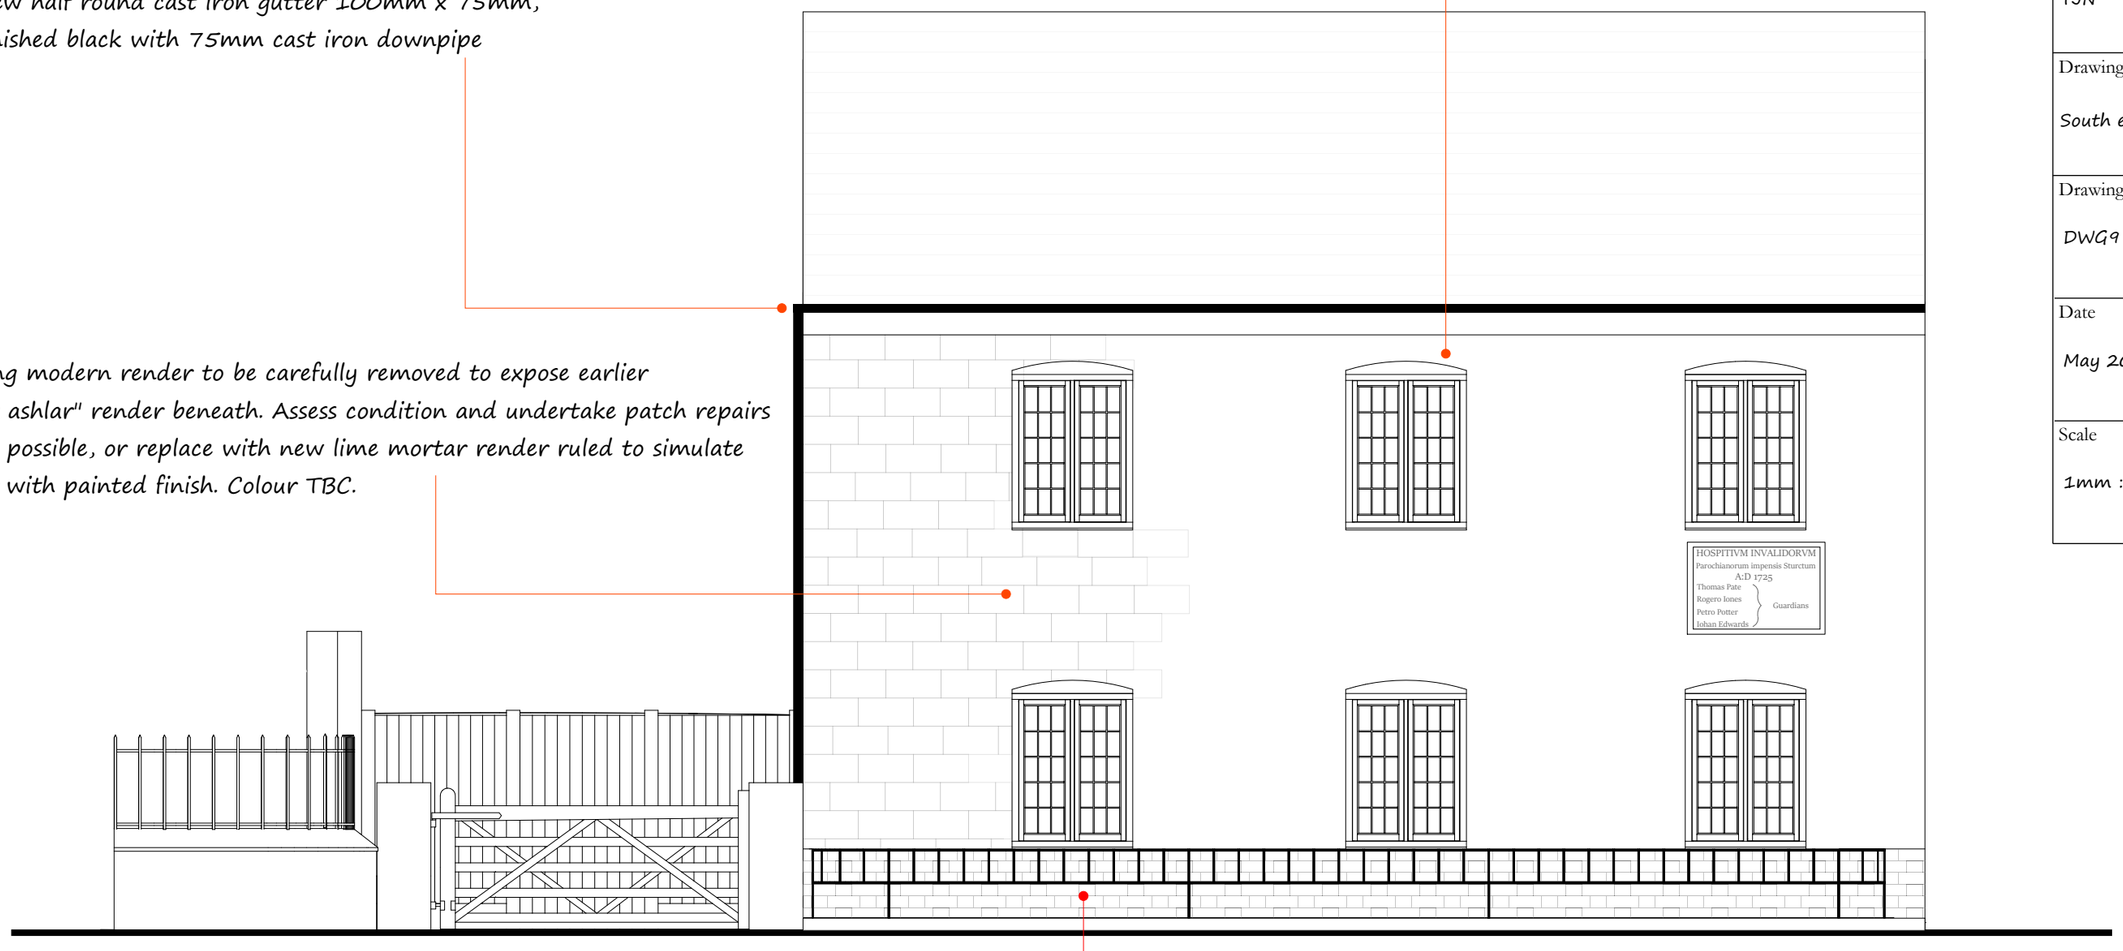

Existing modern brick plinth to remain exposed or painted to match render finish

0 1 2 3 4 5 10 Metres

Nic holson Price Associates

Project
Achill

Author
LNJ

Checked By
TJN

Drawing Description
South elevation as proposed

Drawing Number
DWG9

Date
May 2026

Scale
1mm : 50mm @ A3