
Patch of existing render previously removed to expose earlier mock ashlar rendering.

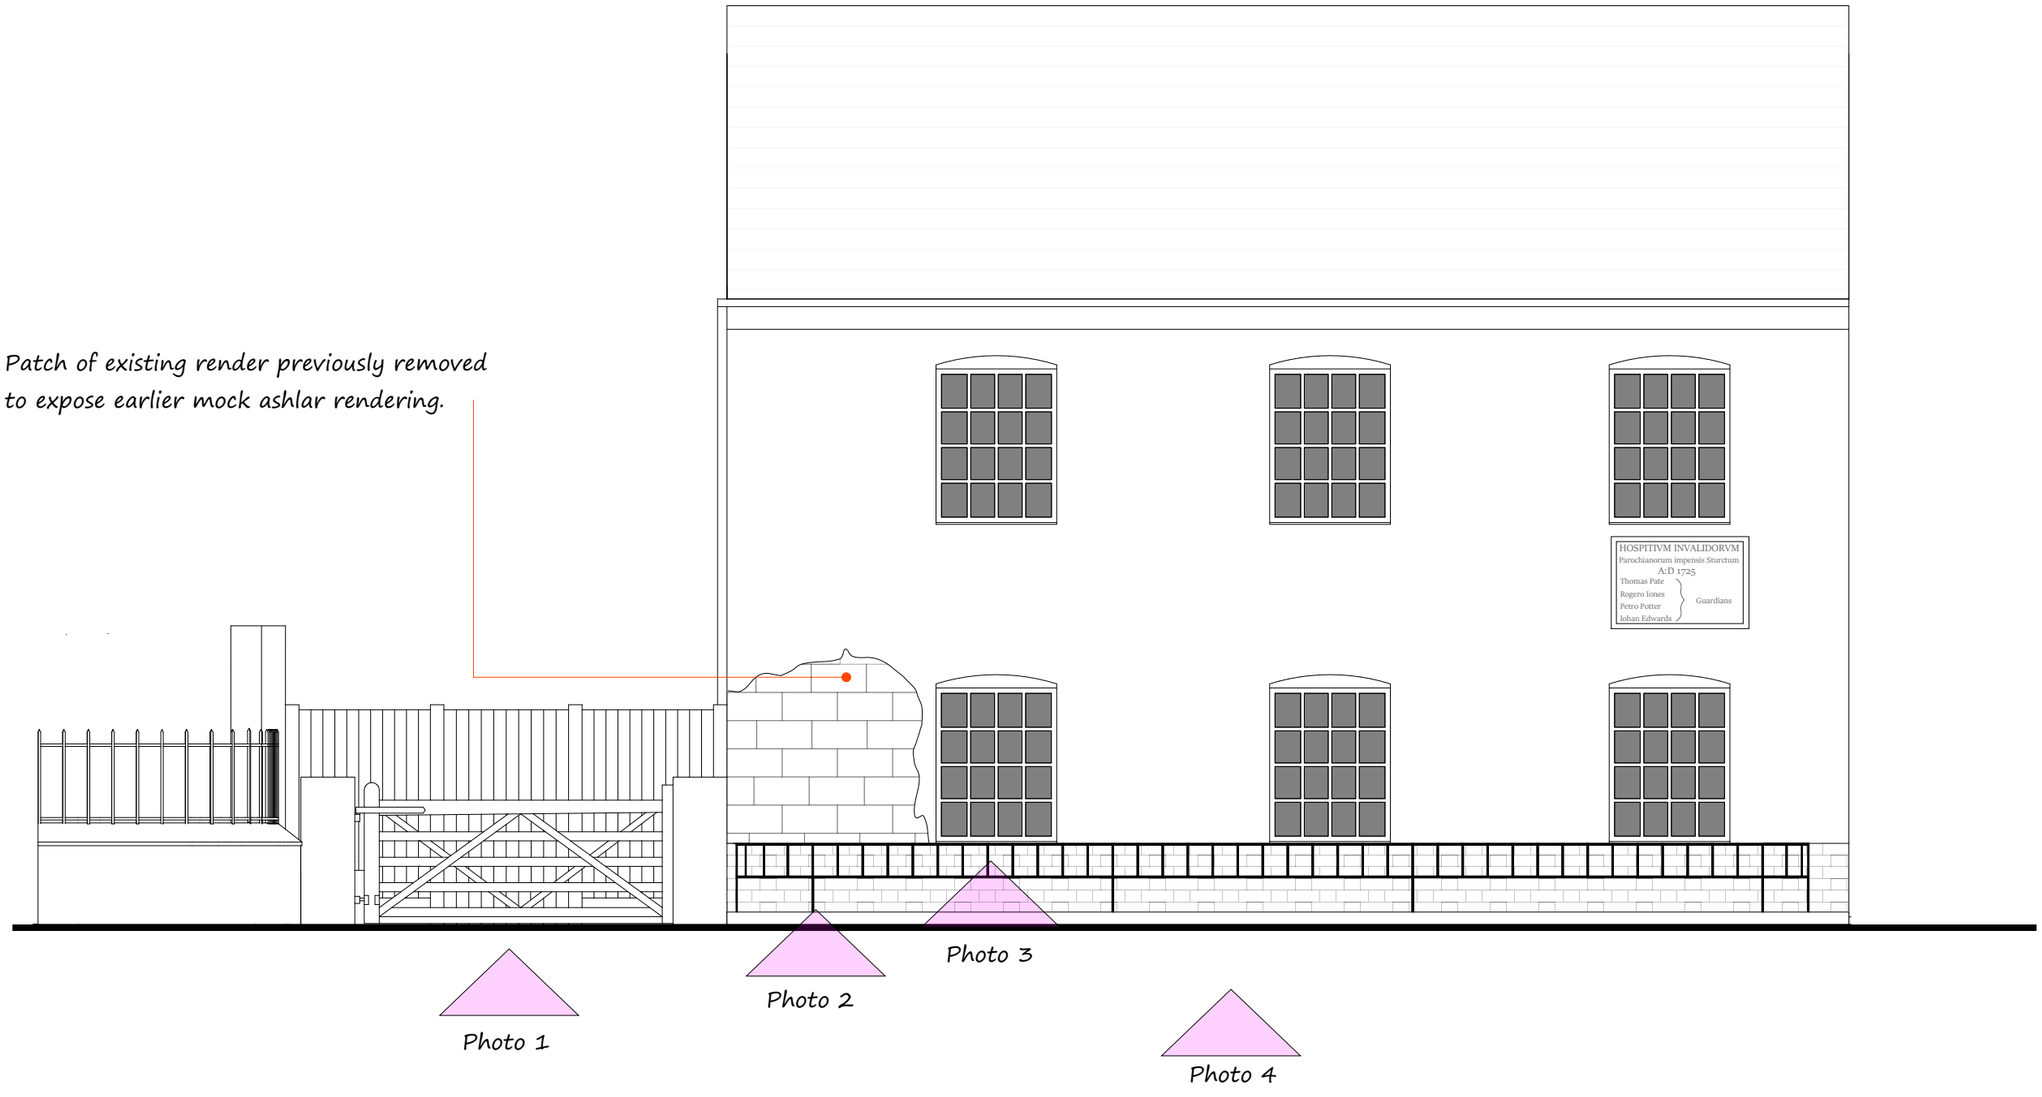

Nic holson Price Associates

Project

Achill

Author

LNJ

Checked By

TJN

Drawing Description

South elevation as existing

Drawing Number

DWG1

Date

May 2026

Scale

1mm : 50mm @ A3