
Achill, Gresford - Site Plan

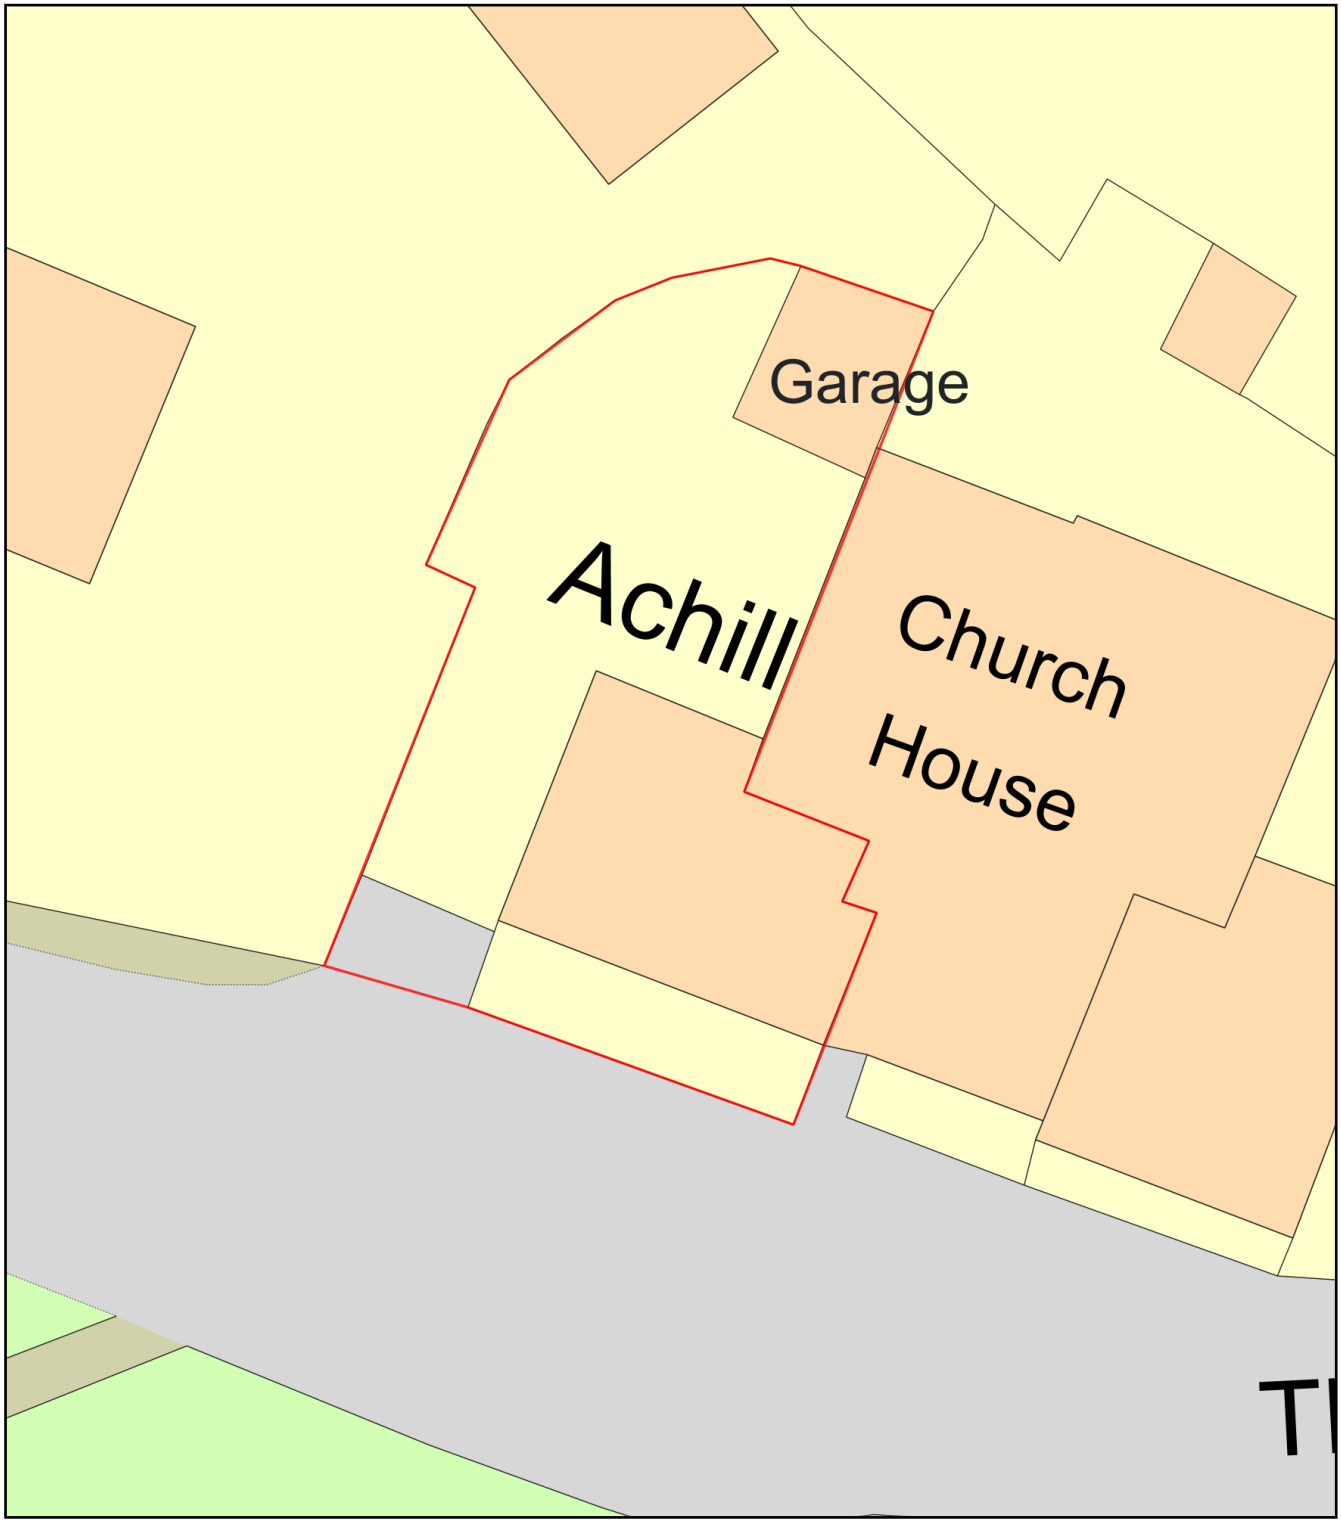

0 10
Metres

N

ReQuestaPlan

Plan Produced for: Mr Paul Dooley

Date Produced: 04 Jun 2026

Plan Reference Number: TQRQM26155111531409

Scale: 1:200 @ A4

© Crown copyright and database rights 2025 OS 100042766