
NORTH

Ordnance Survey©
Ukmapcentre.com

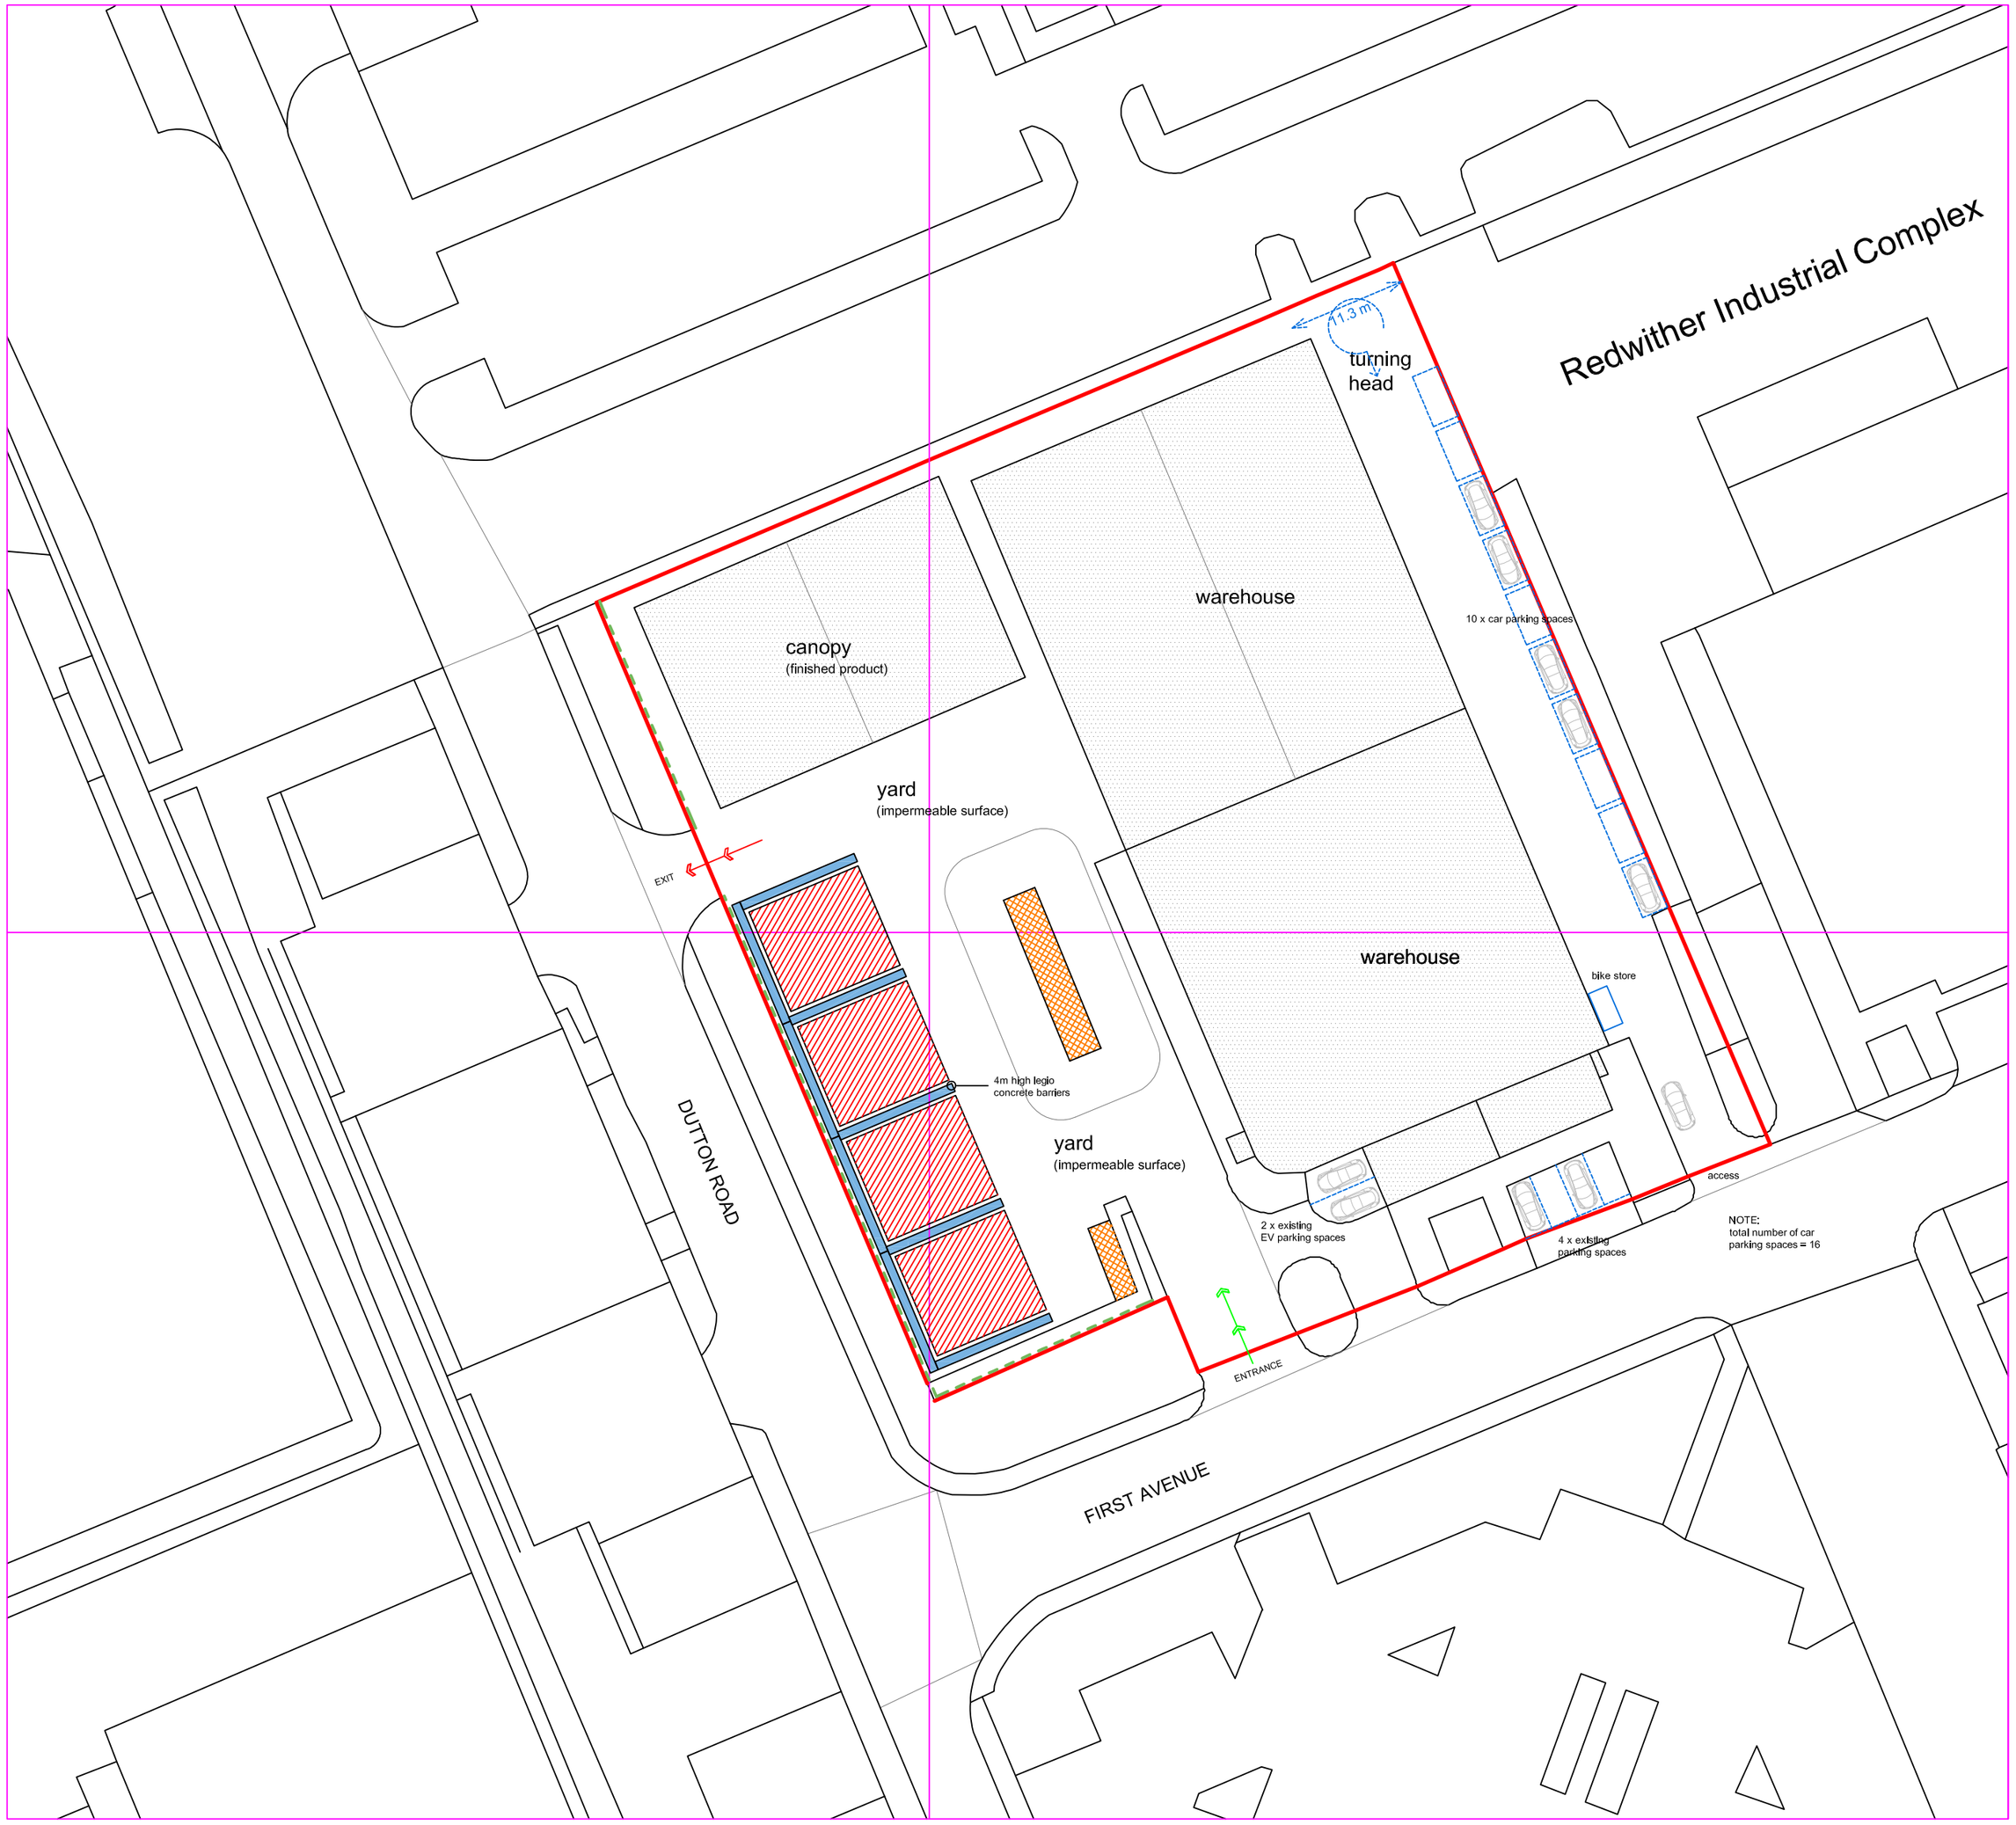

KEY:

- QUARANTINE AREA AND CONTAINER
- WASTE STACKS
- ENTRANCE
- EXIT
- FIRE RESISTANT BARRIER
- CAR PARKING
- WAREHOUSE
- EXISTING HEDGE

go2plan
Design & Planning
Tel: 07957 634478 email: jon@go2plan.co.uk

PROPOSED SITE PLAN (YARD)
UNIT 1, 1st. AVENUE
REDWITHER BUSINESS CENTRE
WREXHAM INDUSTRIAL ESTATE
WREXHAM LL13 9XP

0 10 20 30 40
scale bar in metres

Dwg No.	WIE 016a
Scale:	1: 500 @ A2
date:	10.06.26
drawn:	jon evans