
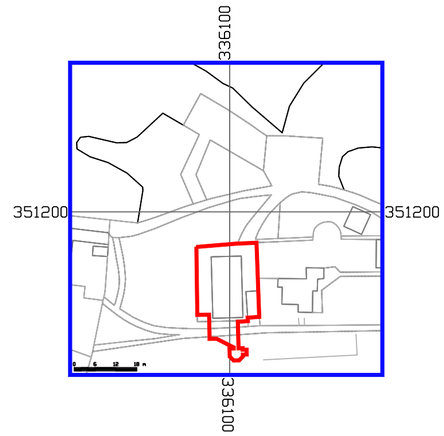



Site location plan 1:1250

1:1250 10m 20m 30m 40m 50m 60m 70m 80m 90m 100m

1:200 1m 2m 4m 6m 8m 10m 12m 14m 16m 18m 20m

©Crown Copyright and database rights 2023 OS 100047474

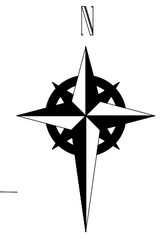

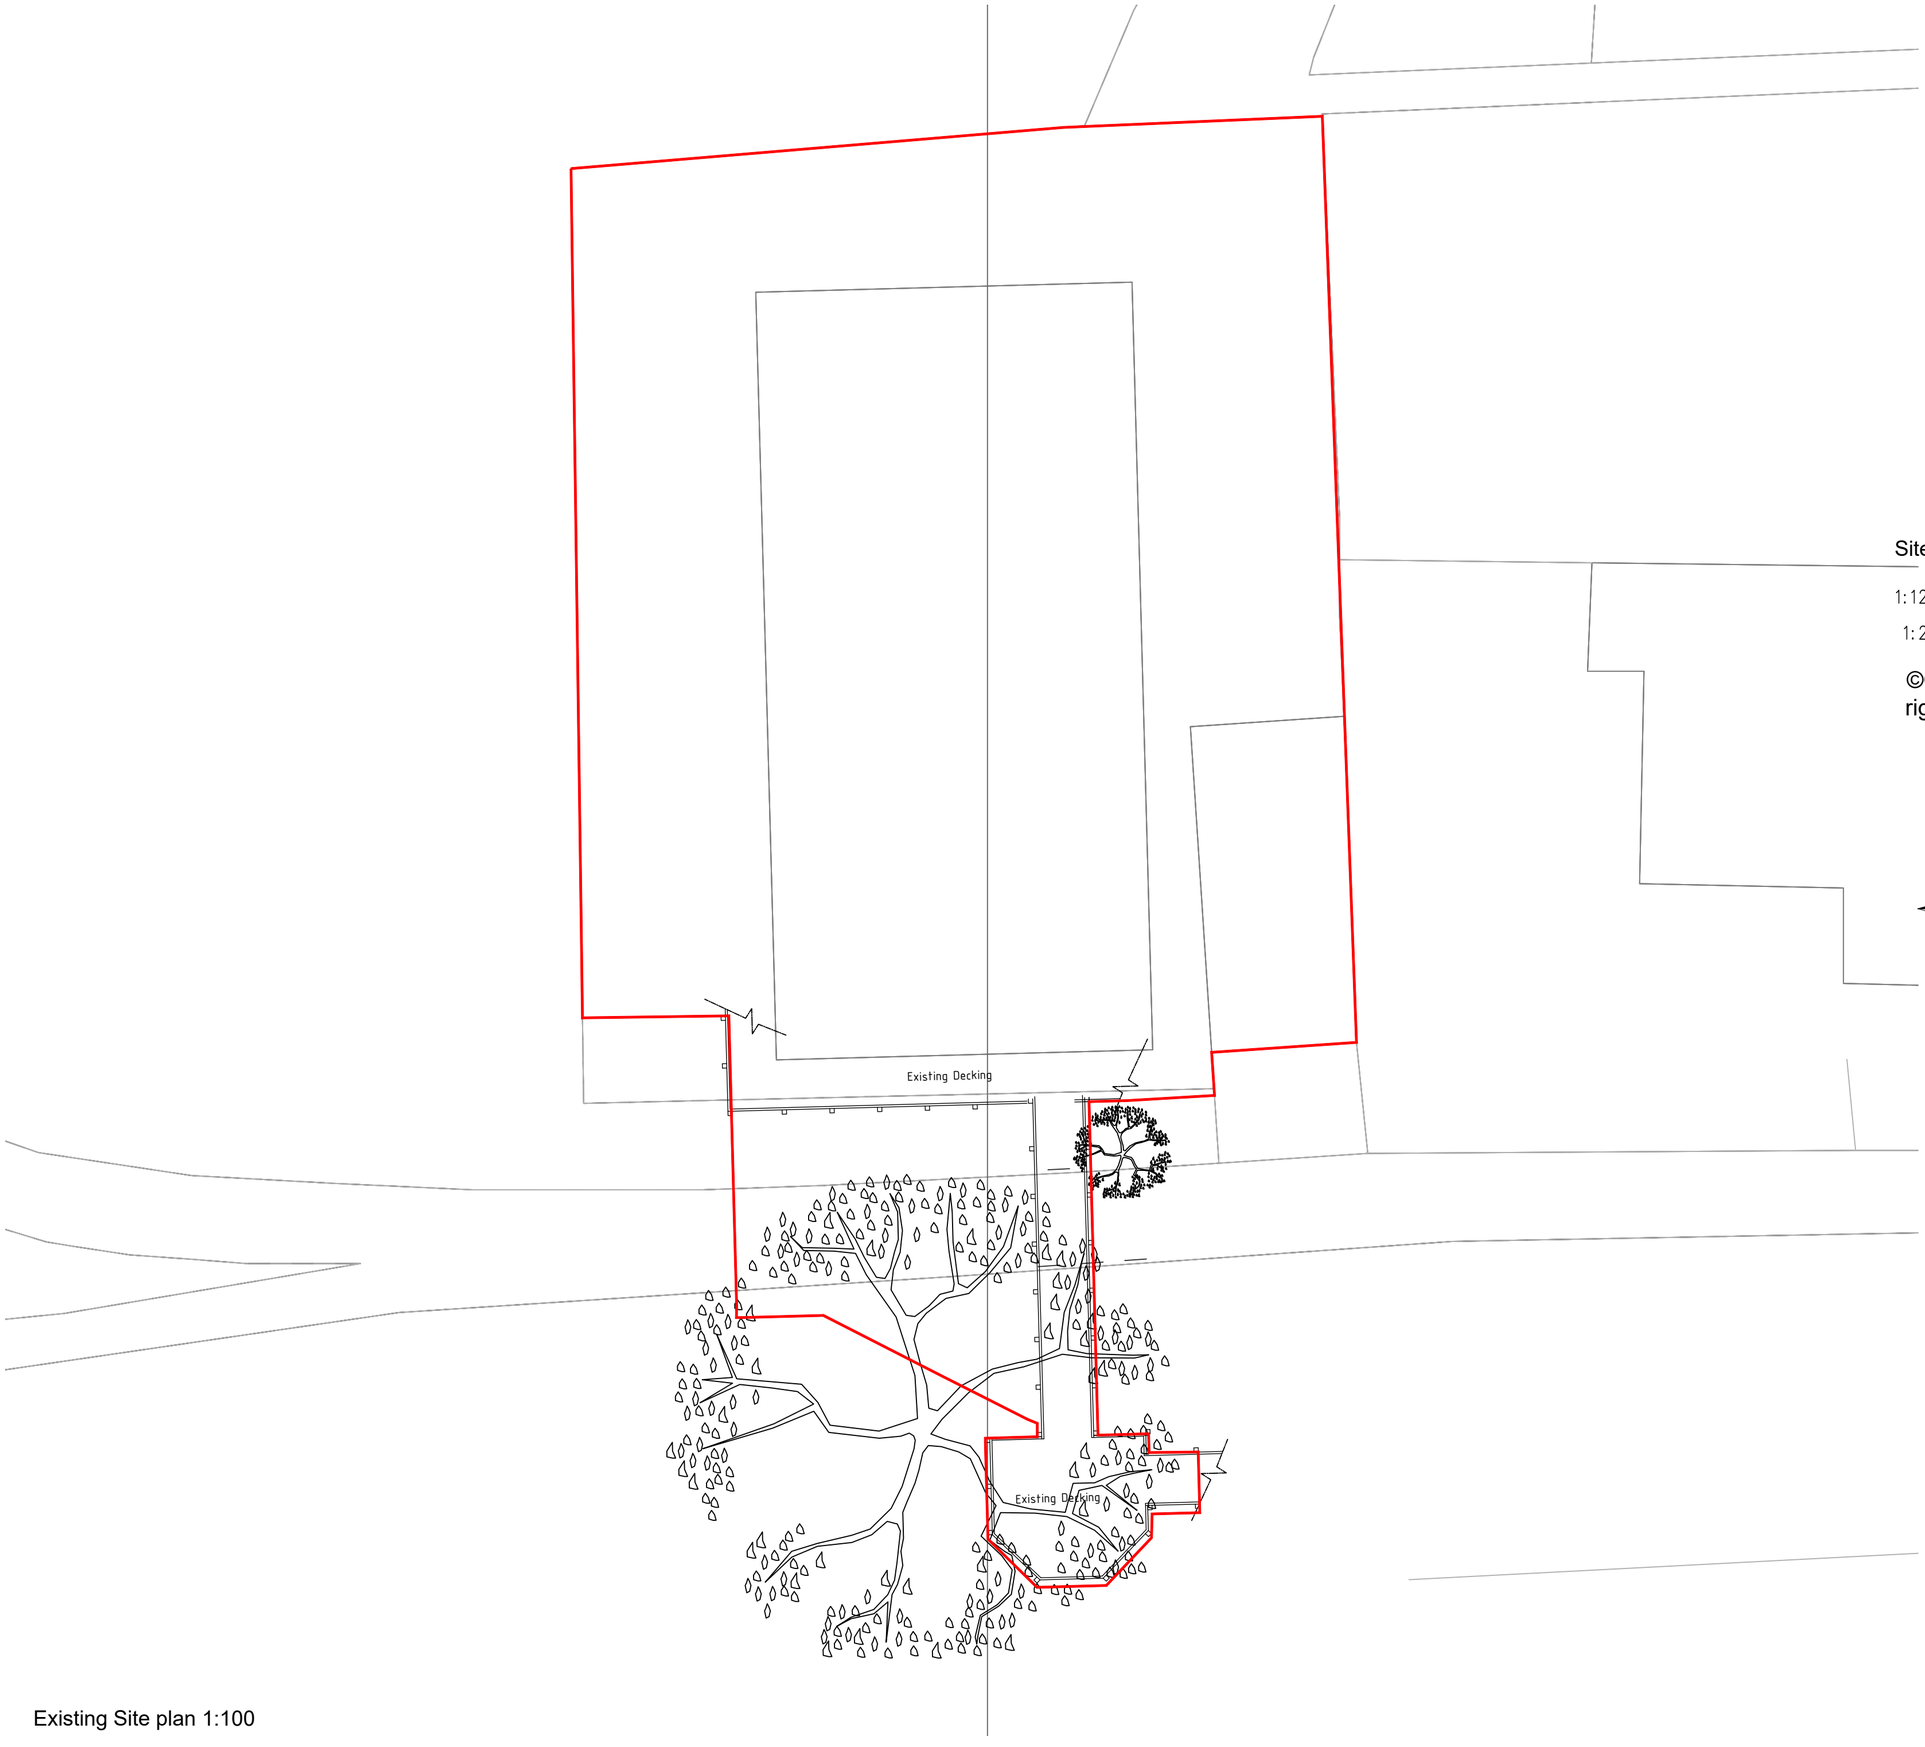

Existing Site plan 1:100

HDS ARCHITECTURAL SERVICES
HDS Architectural Services, The Foundry,
15 Yorke Street, Wrexham
LL13 8LW
Tel (01978) 345250
www.hdsarchitectural.co.uk

Project;
Erlas Victorian Walled Garden, Bryn Estyn Road, Wrexham, LL13 9TY - Proposed Decking

Title;	**Scale (A2);**
03-Site location plan and Existing Site plan	1:100/1250
Dwg No;	**Date;**
EGD/PD/03	20.04.26

Revision;