
EXISTING FLOOR PLAN
18 RIVULET ROAD
WREXHAM

SCALE 1:100

GROUND FLOOR PLAN

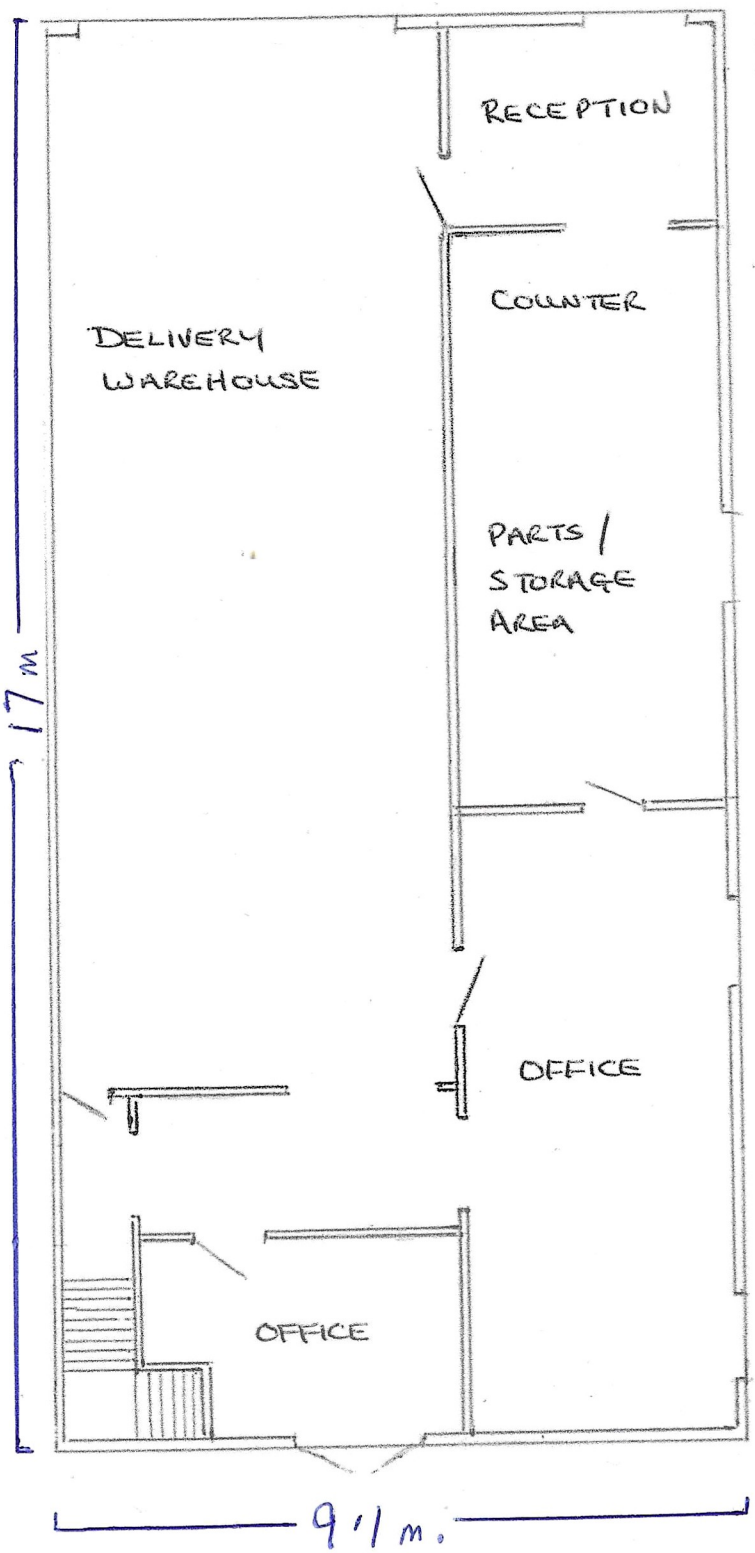

FIRST FLOOR PLAN

