



Site Plan 1:500

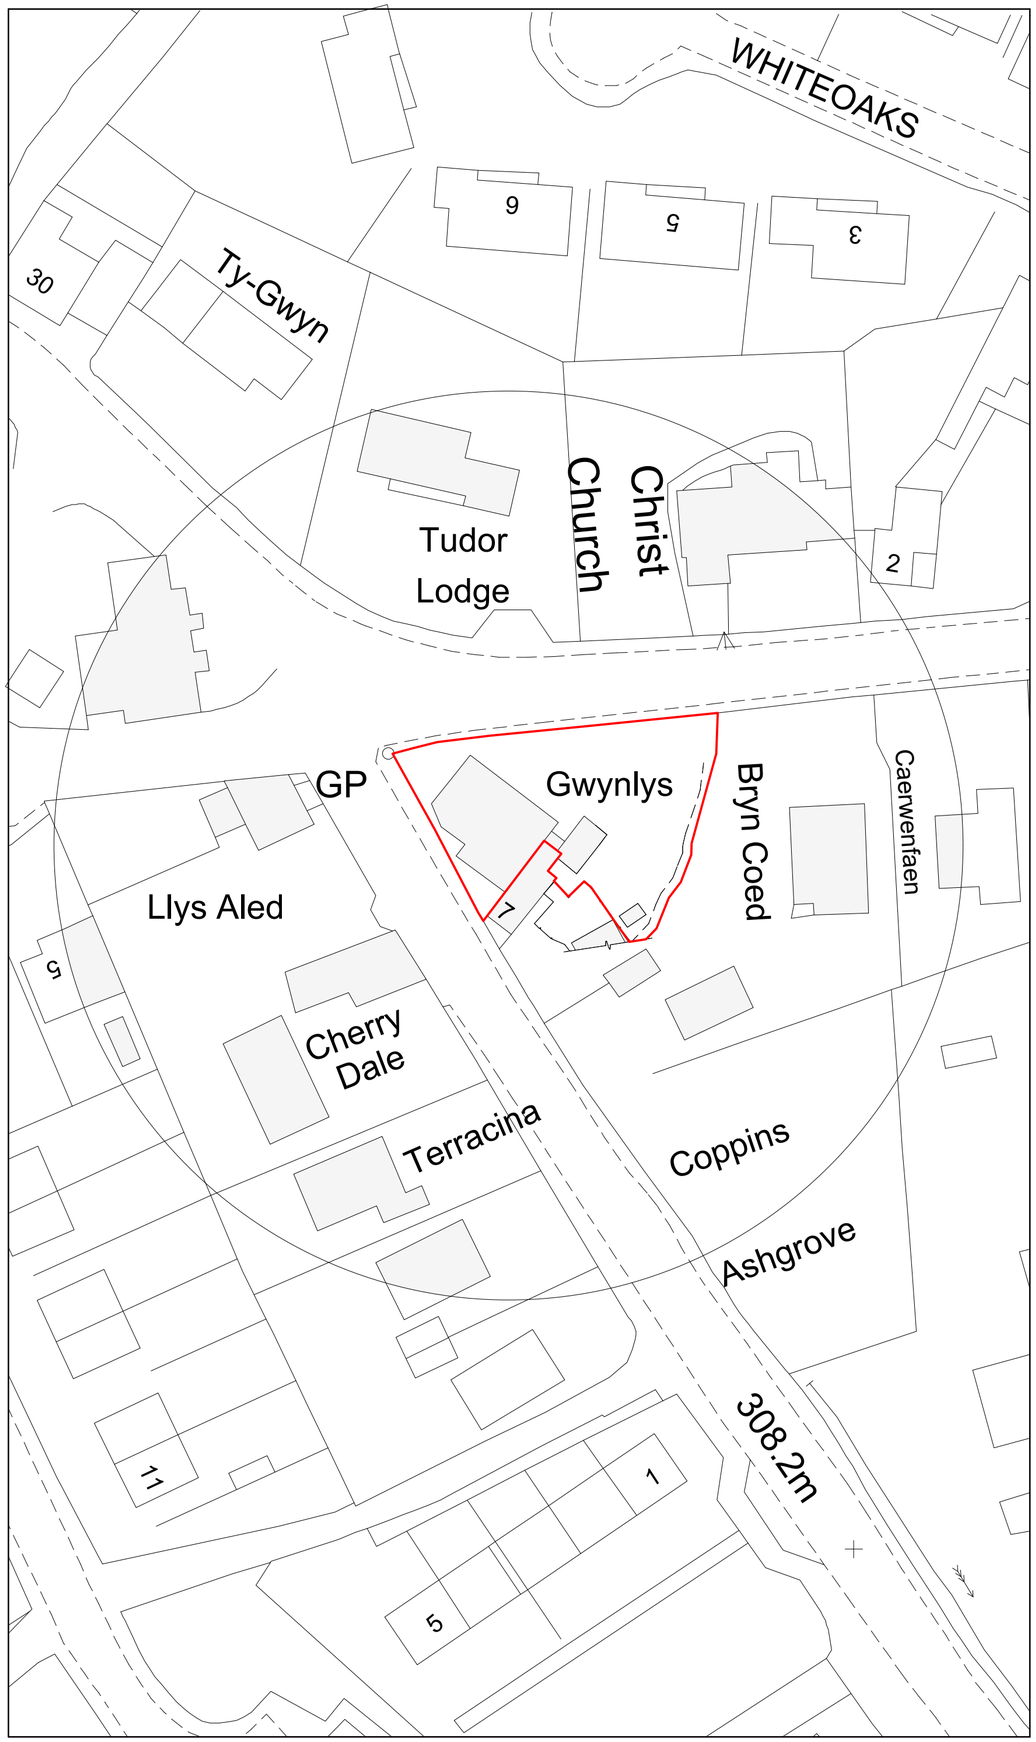

Location Plan 1:1250

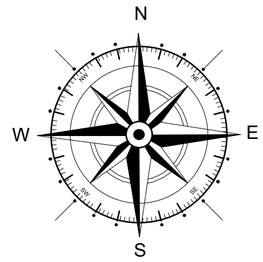

Key

- Surrounding Buildings
- Application Site
- Land owned by applicant

Rev	Date	Detail	Initial

Project:
Proposed alterations at Gwynlys, Ruthin Road, Bwlchgwyn, Wrexham, LL11 5UR

Title:	Scale: (A2)
Existing: Site & Location Plan	1:500 & 1:1250
Drawn By: A.Whitby	Date: April 2026
Drawing No: A072/003	Sheet: 1 of 1

blueprint
architectural services
partner LABC
Office 3K4,
Redwither Business Tower,
Wrexham. LL13 9XT
Tel: 01978 356500
www.blueprintarchitectural.com
© copyright all rights reserved