


PROPOSED GROUND FLOOR PLAN

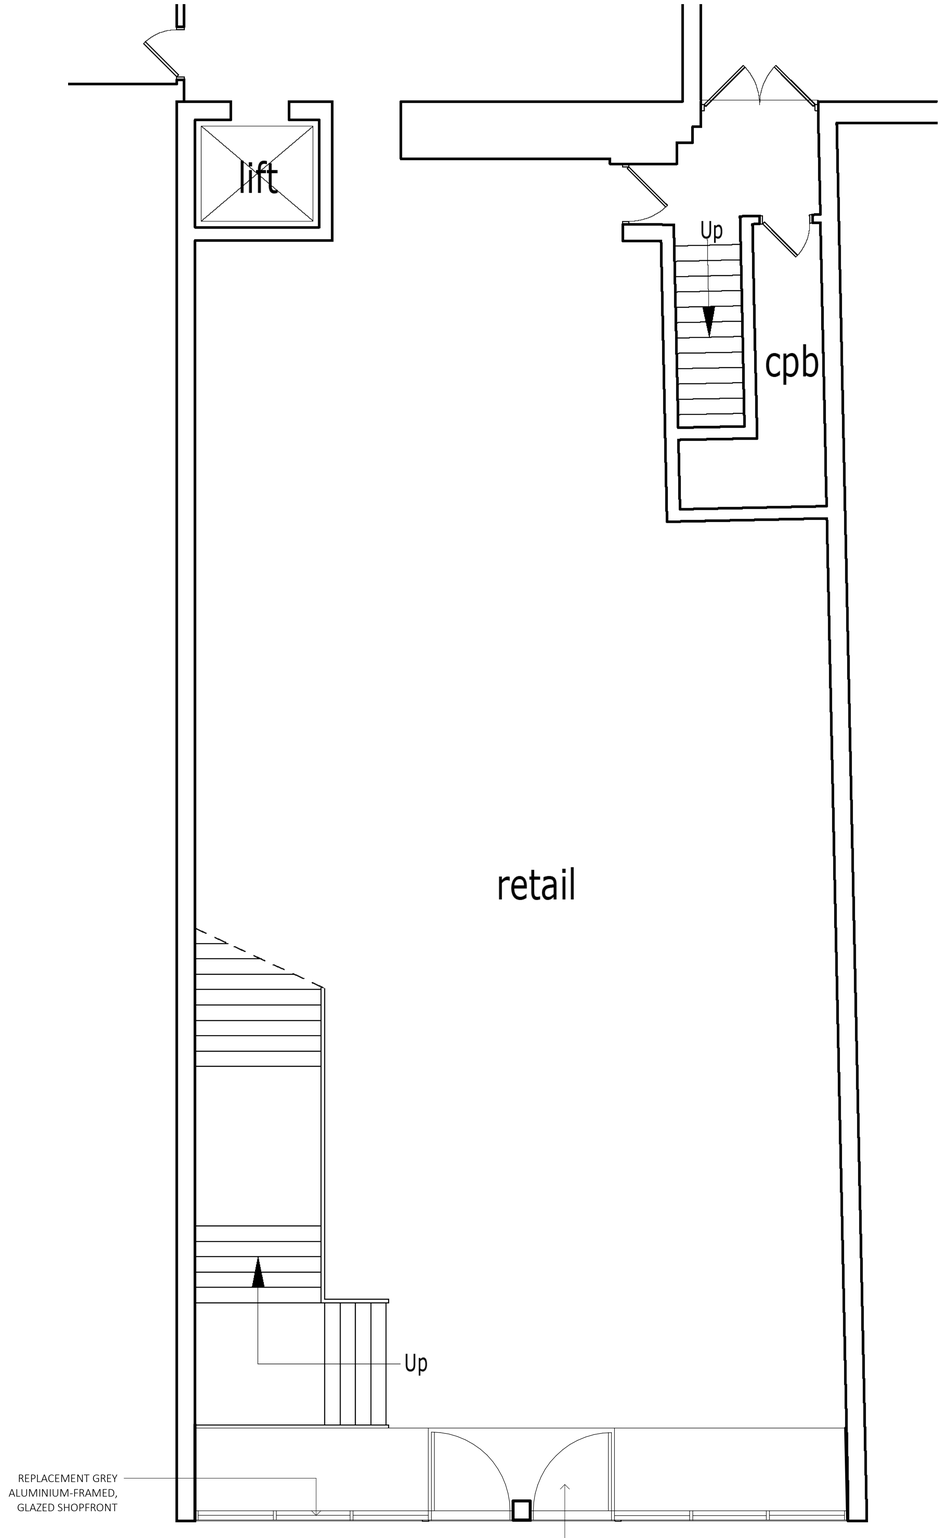

PROPOSED NORTH ELEVATION

0m 2m 4m 6m 8m 10m

ARKIFY

ARKIFY LTD.
36 Pias Trion, Nant Parc,
Wrexham, LL14 1UR
07543968690
gerain@arkify.co.uk
www.arkify.co.uk

Project:	23-24 Hope Street, Wrexham				
Title:	Proposed Floor Plan and Elevation				
Scale @ A1:	1 : 50	Scale @ A3:	1:200	Author: GE	Date: 09/06/26
Project Ref:	26-36		Drawing No: A102		Rev. A