
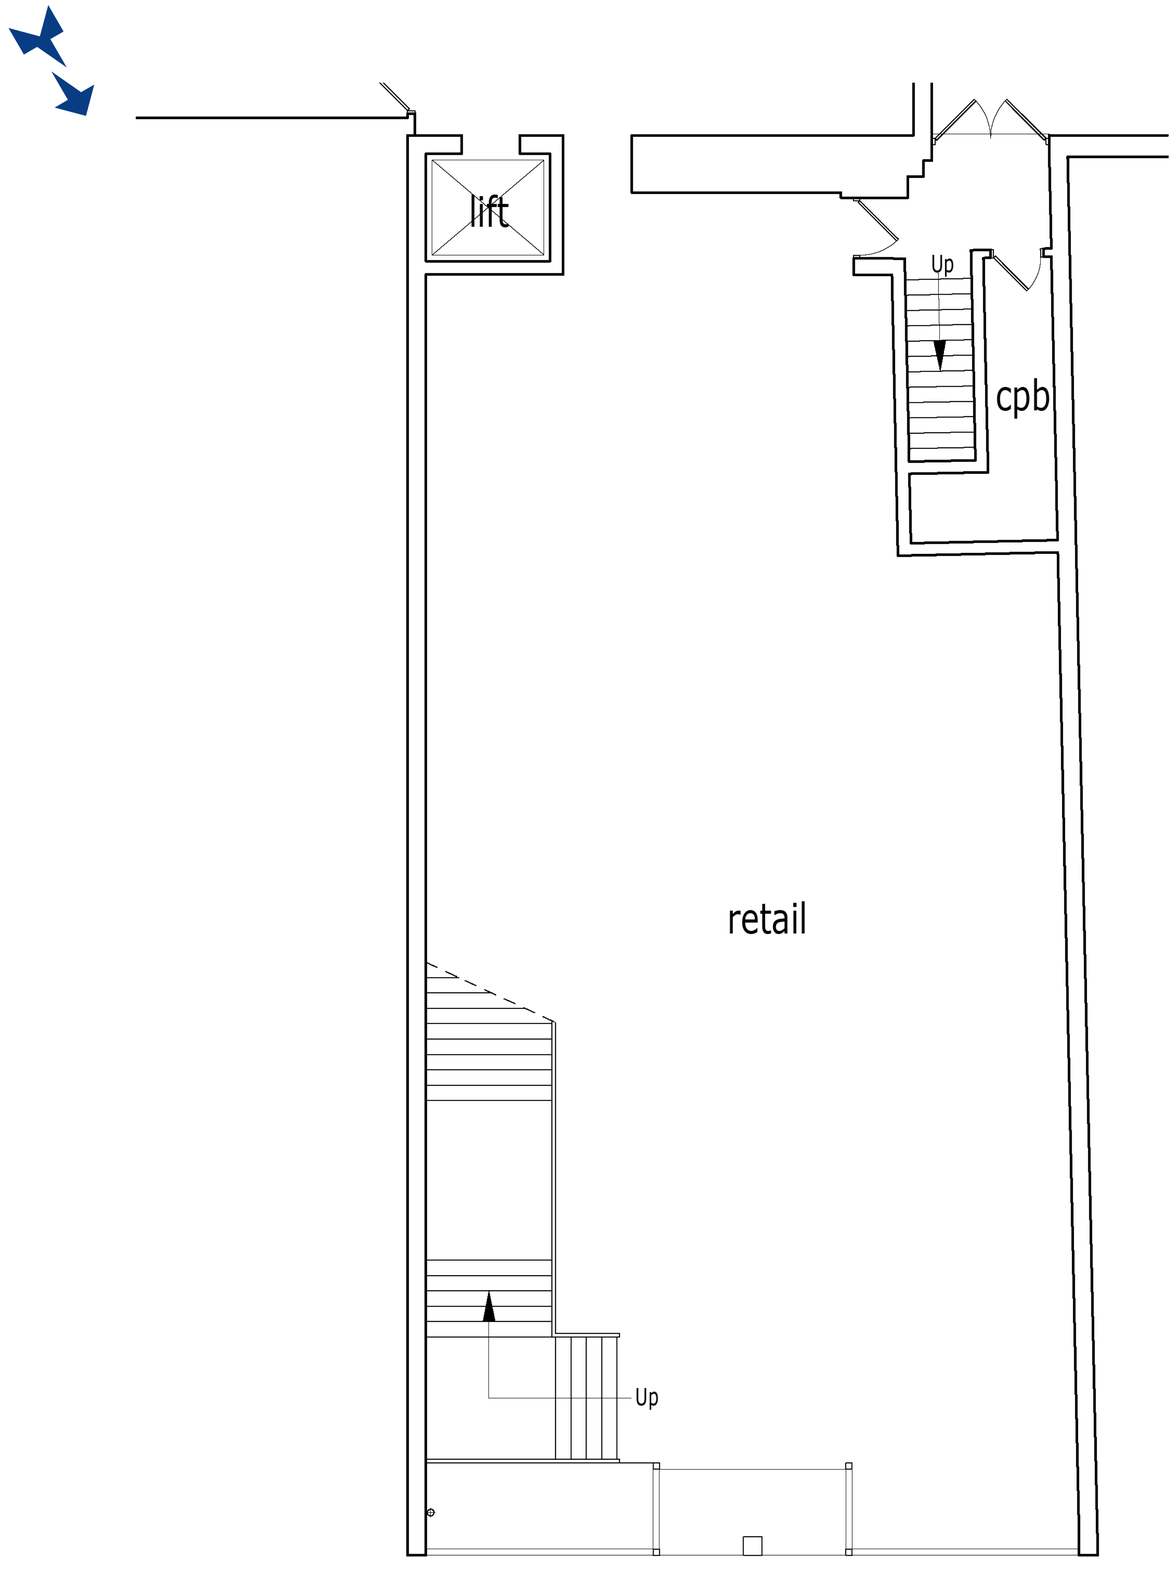


EXISTING GROUND FLOOR PLAN

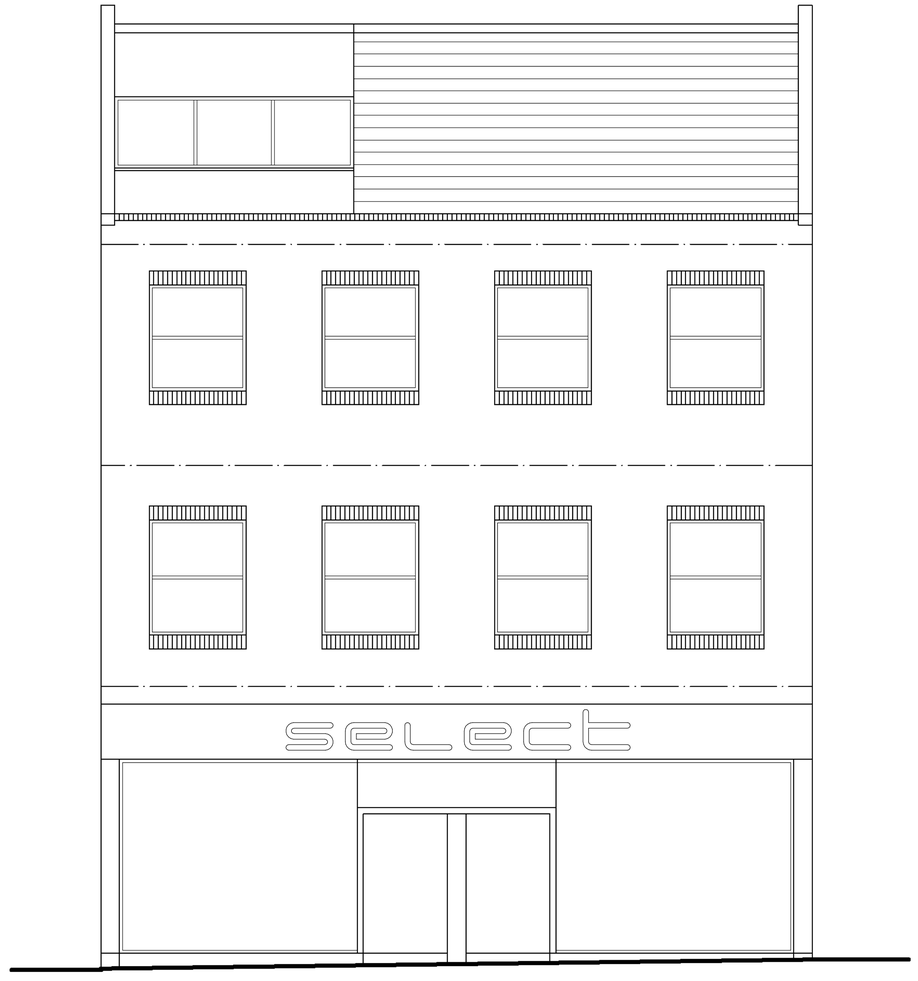

EXISTING NORTH ELEVATION

0m 1m 2m 3m 4m 5m

ARKIFY

ARKIFY LTD.
36 Plas Tirion, Nant Parc,
Wrexham, LL14 1UR
07543968690
gerain@arkify.co.uk
www.arkify.co.uk

Project:	23-24 Hope Street, Wrexham						
Title:	Existing Floor Plan and Elevation						
Scale @ A1:	1 : 50	Scale @ A3:	1:100	Author:	GE	Date:	09/06/26
Project Ref:	26-36			Drawing No:	A003	Rev.	A