

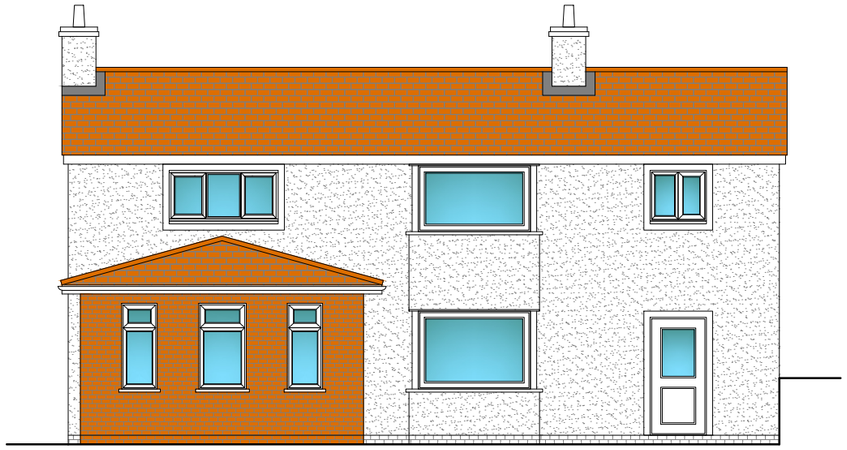



EXISTING REAR ELEVATION

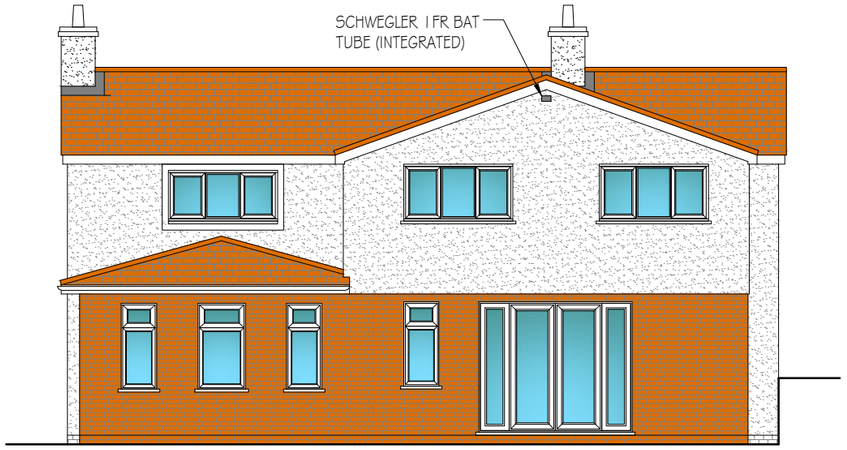

PROPOSED REAR ELEVATION

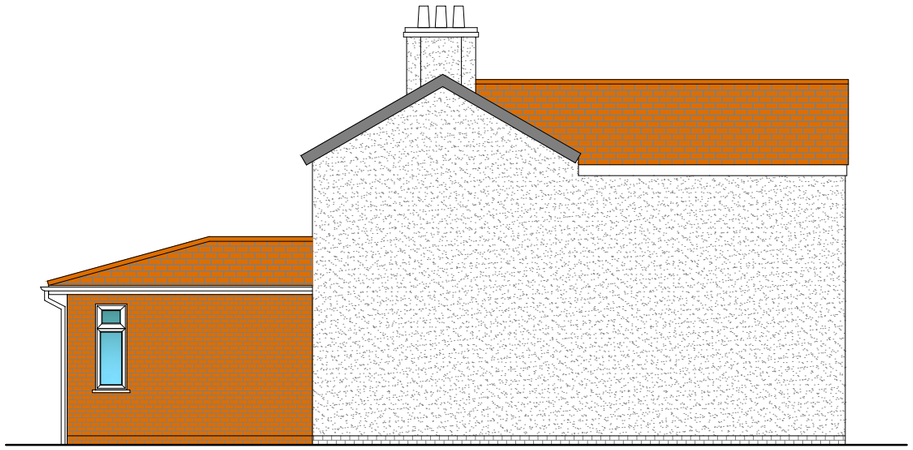

EXISTING SIDE ELEVATION

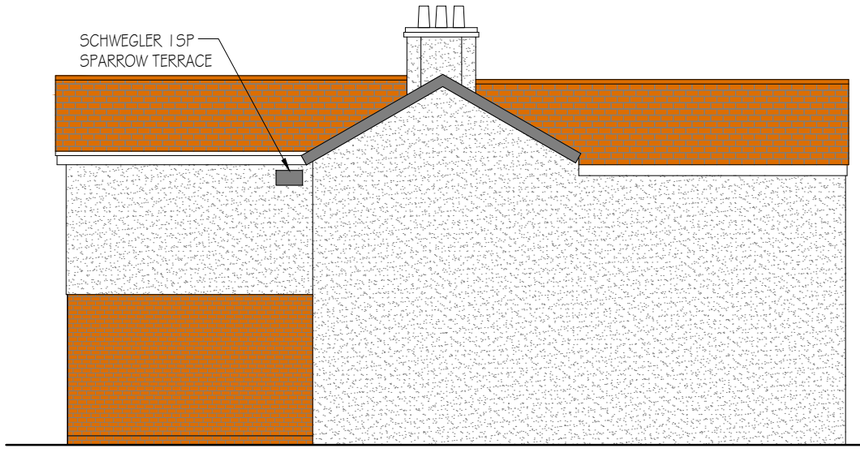

PROPOSED SIDE ELEVATION



EXISTING SIDE ELEVATION



PROPOSED SIDE ELEVATION

REV	DESCRIPTION	DATE
A	Annotations added re: bird & bat box installation.	18/06/2026

PROJECT:
Chapel House, Chapel Lane,
Llay, Wrexham, LL12 0PA

SCALE: 1:100@A3

DRAWING No: CH/PL/03

DATE: 04/26

REVISION: A

DRAWING TITLE:
Existing and Proposed Elevations

tom boden
tel: 07590261667
e-mail: tomboden84@gmail.com