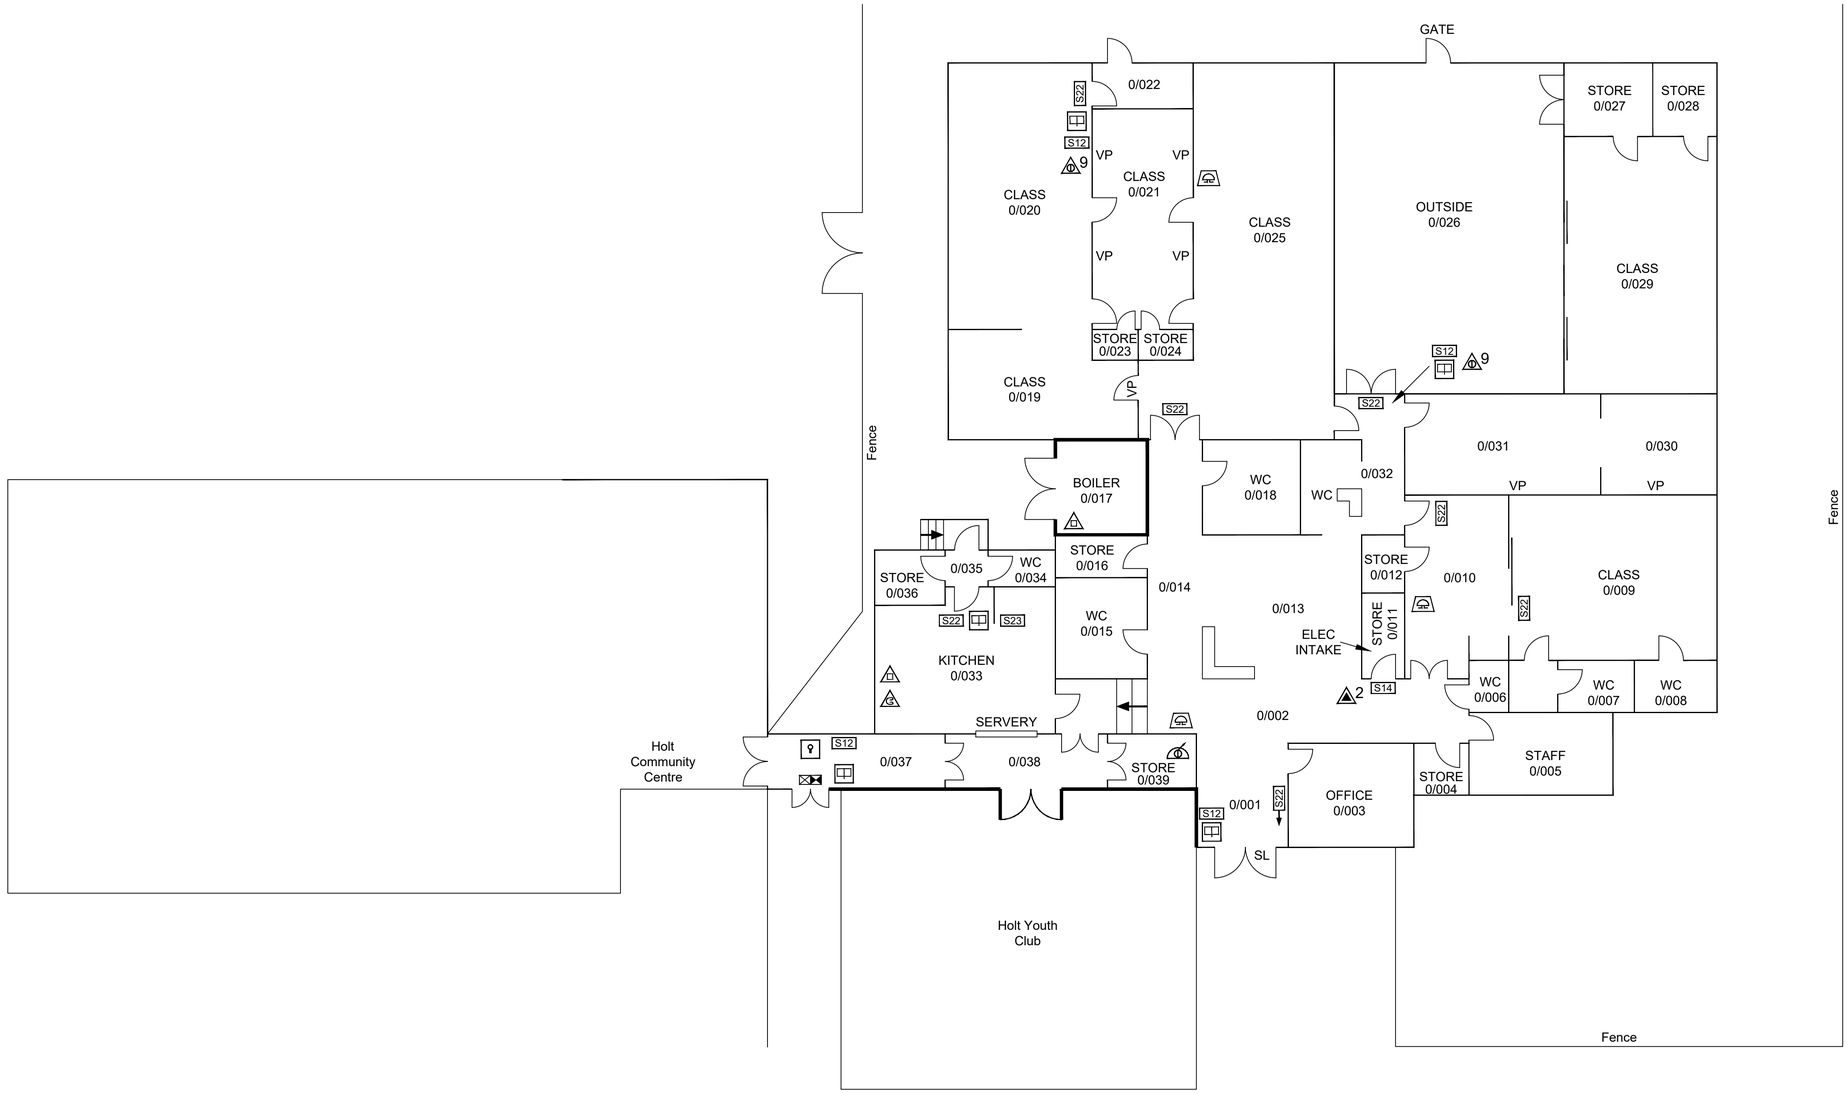


wrexham
COUNTY BOROUGH
BWRDEISTREF SIROL
wrecsam

Project. HOLT PRIMARY SCHOOL EXTERNAL DOOR & WINDOW REPLACEMENTS			
Detail. FLOOR PLAN			
Drawn. FB	Date. 05/22	Print Issue Date.	
Checked.	Section.		
Scale. 1:50@a1	Drawing No. HP01	Rev.	

DO NOT SCALE THIS DRAWING