



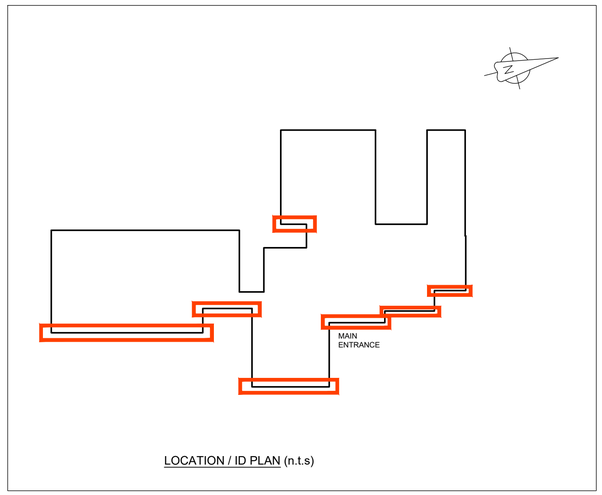

LOCATION / ID PLAN (n.t.s)

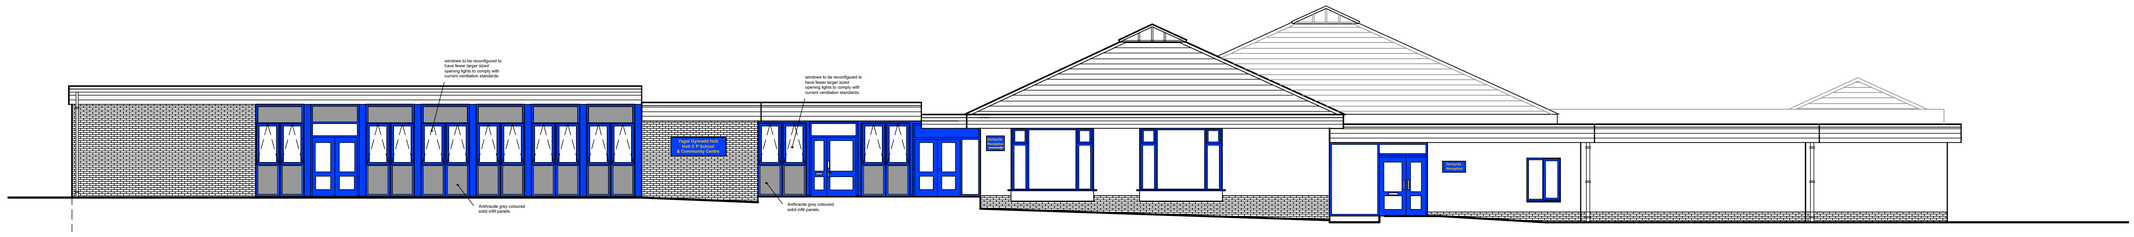

PROPOSED FRONT (EAST FACING) ELEVATIONS 1:100

wrexham
COUNTY BOROUGH
BWRDEISTREF SIROL
wrecsam

Project.	HOLT PRIMARY SCHOOL EXTERNAL DOOR & WINDOW REPLACEMENTS		
Detail.	PROPOSED FRONT ELEVATIONS		
Drawn. FB	Date. 12/22	Print Issue Date.	
Checked.	Section.		
Scale. 1:50@a1	Drawing No. HP06	Rev.	

DO NOT SCALE THIS DRAWING