



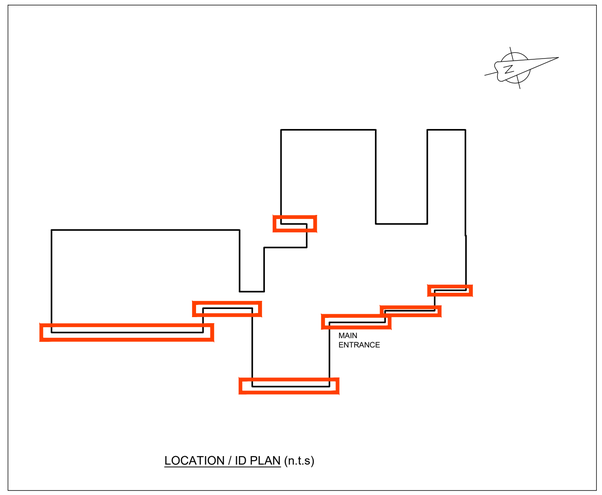

LOCATION / ID PLAN (n.t.s)

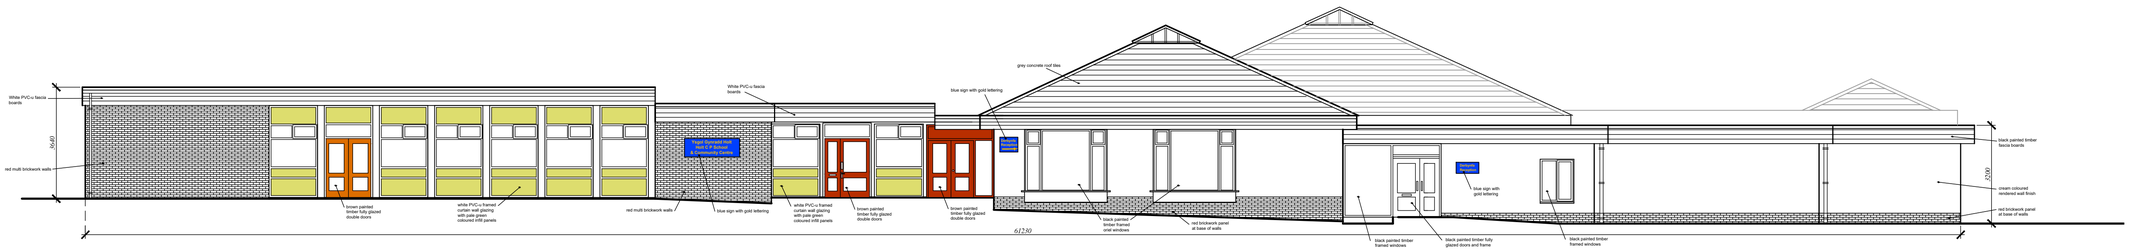

EXISTING FRONT (EAST FACING) ELEVATIONS 1:100

wrexham
COUNTY BOROUGH
BWRDEISTREF SIROL
wrecsam

Project.	HOLT PRIMARY SCHOOL EXTERNAL DOOR & WINDOW REPLACEMENTS		
Detail.	EXISTING FRONT ELEVATIONS		
Drawn. FB		Date. 12/22	Print Issue Date.
Checked.		Section.	
Scale. 1:50@a1		Drawing No. HP02	Rev.

DO NOT SCALE THIS DRAWING