



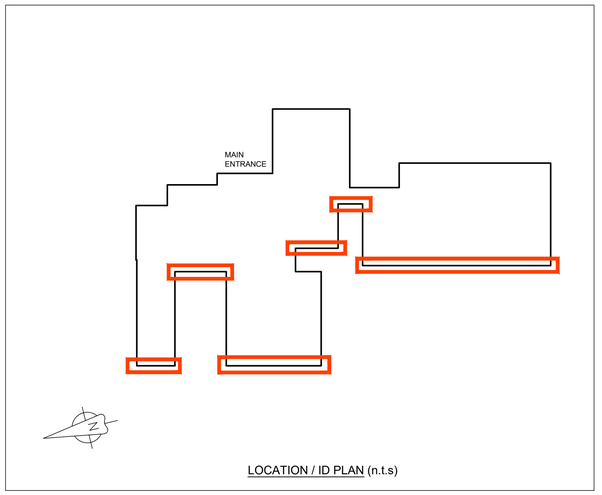

LOCATION / ID PLAN (n.t.s)

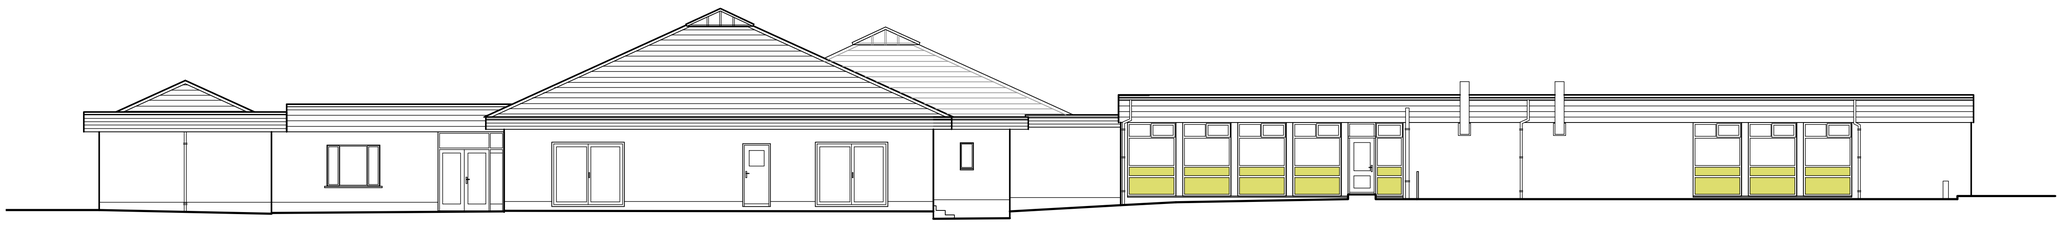

EXISTING REAR (WEST FACING) ELEVATIONS 1:100

Wrexham
COUNTY BOROUGH
BWRDEISTREF SIROL
wrecsam

Project.	HOLT PRIMARY SCHOOL EXTERNAL DOOR & WINDOW REPLACEMENTS		
Detail.	EXISTING REAR ELEVATIONS		
Drawn. FB	Date. 12/22	Print Issue Date.	
Checked.	Section.		
Scale. 1:50@a1	Drawing No. HP05	Rev.	

DO NOT SCALE THIS DRAWING