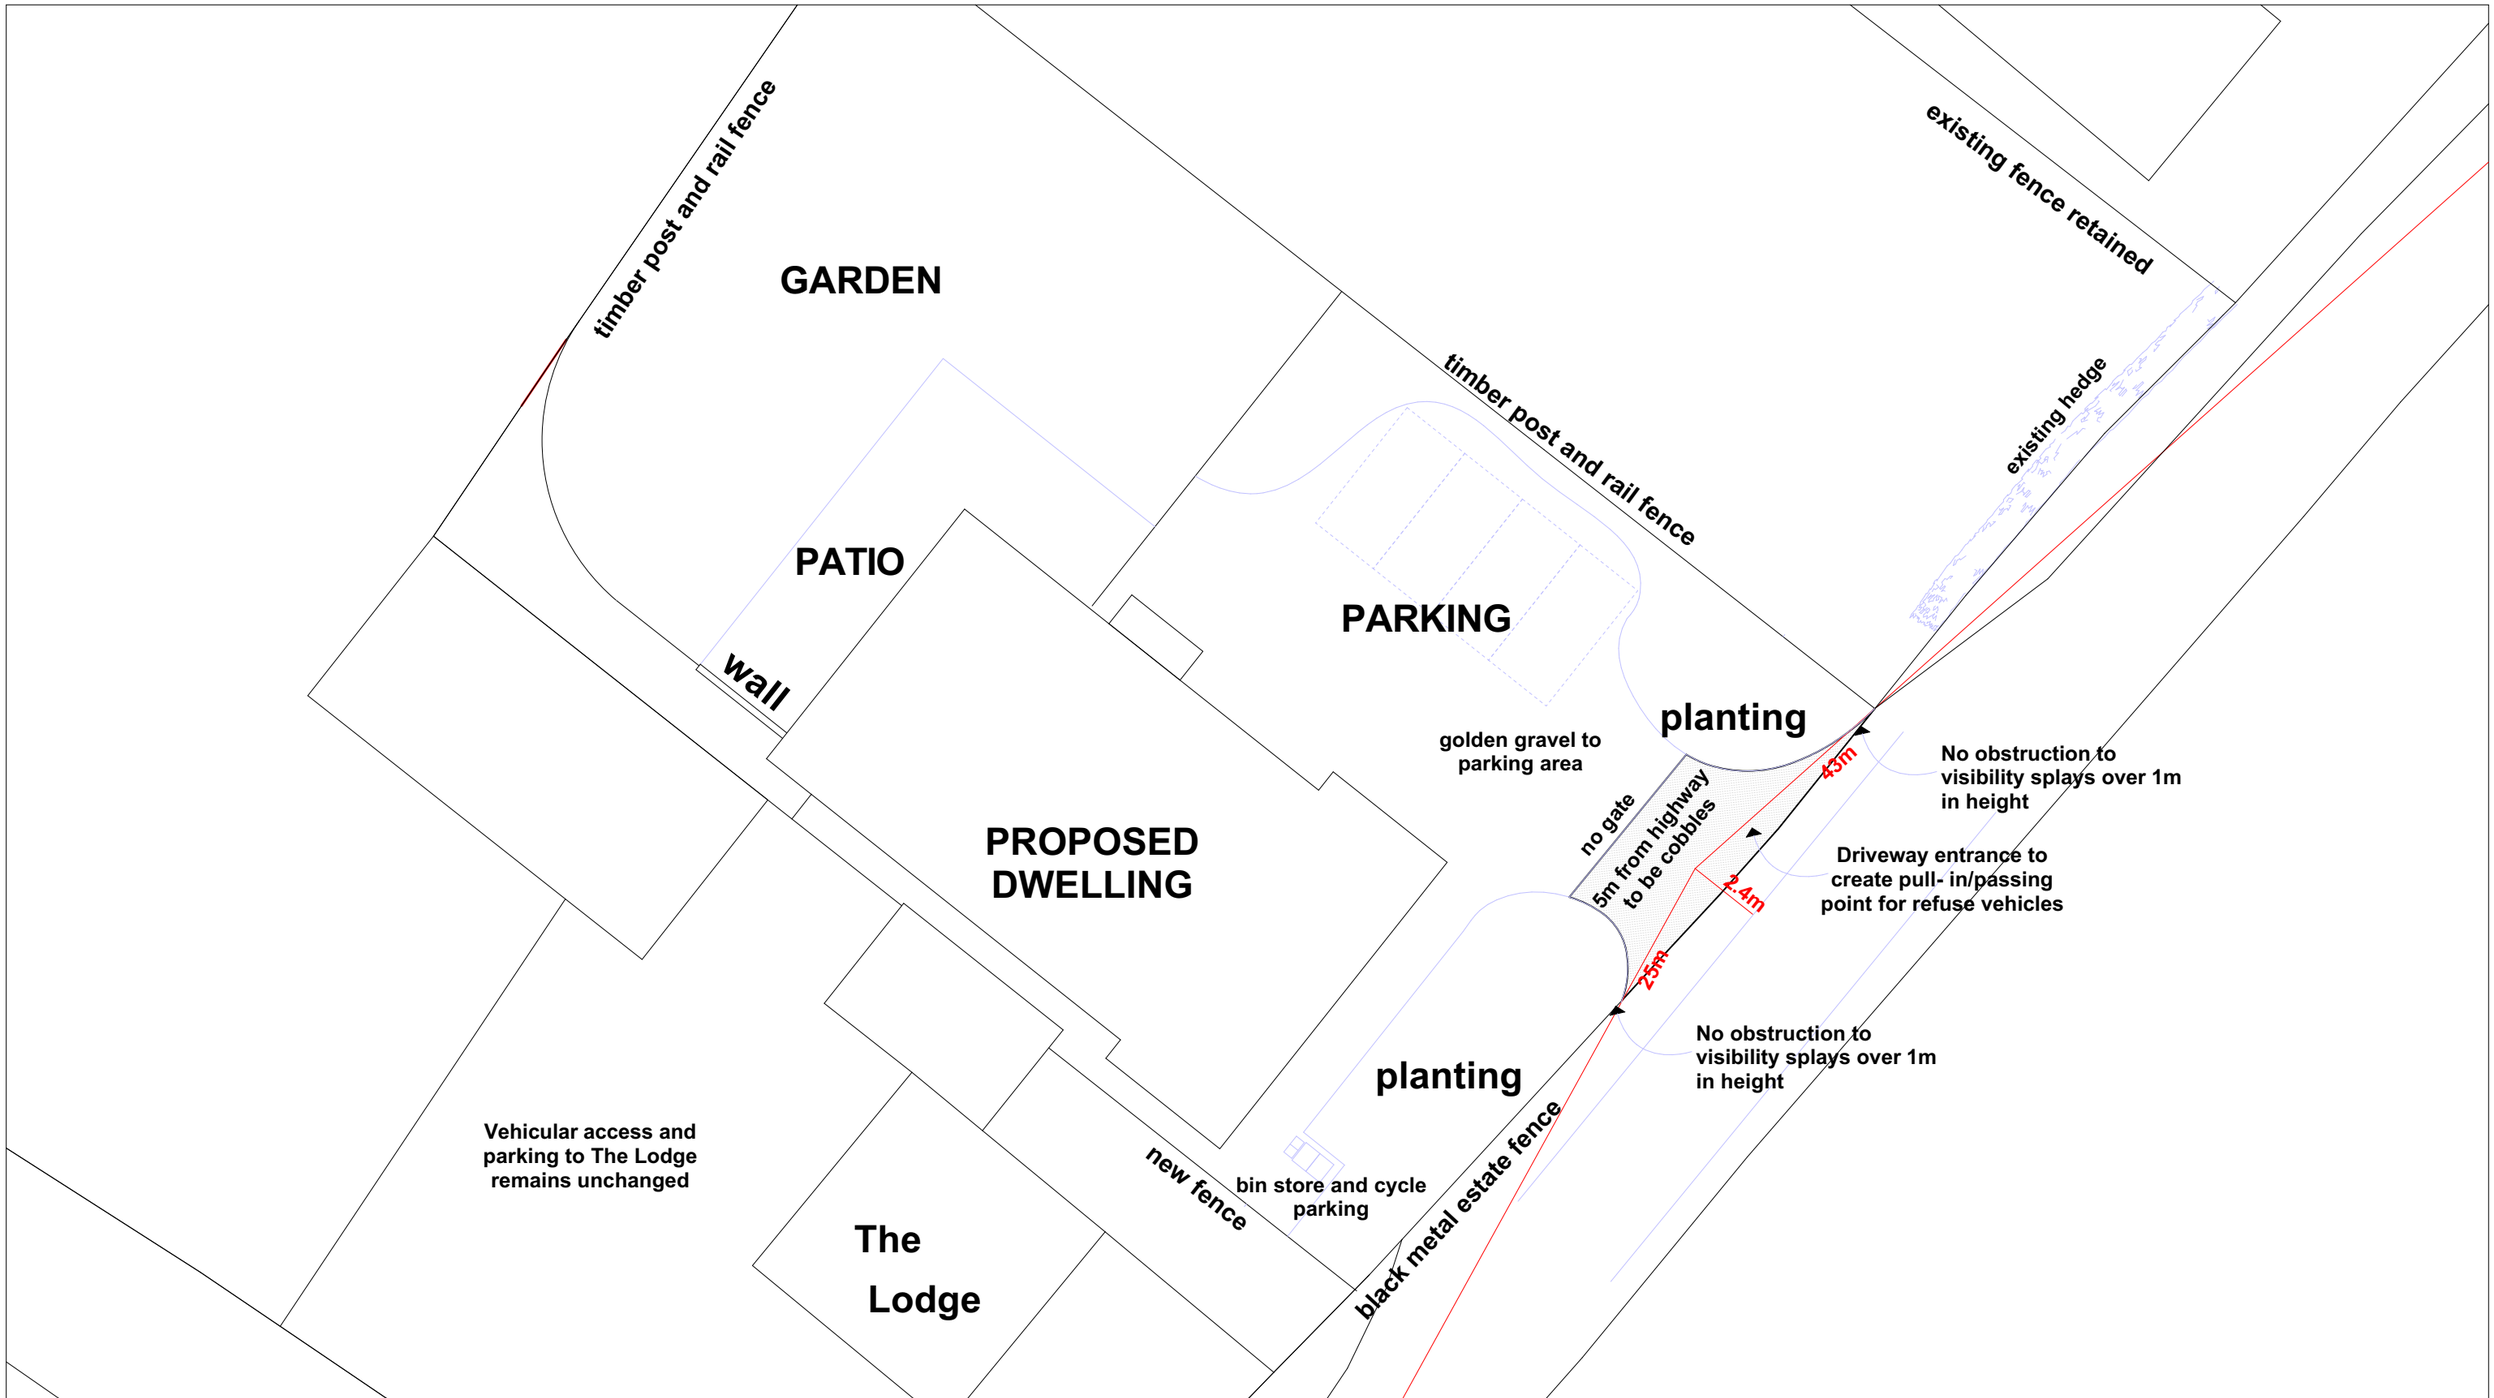



Site Plan as Proposed 1:200

| REV NO | COMMENT | DATE |
|---|---|---|
| B | GENERAL AMENDMENTS. ISSUED TO CLIENT | 03/12/25 |
| A | GENERAL AMENDMENTS. ISSUED TO CLIENT | 17/10/25 |
| | ISSUED TO CLIENT FOR COMMENT | 26/09/25 |

Job Title
**Conversion of the Shippon**

The Shippon at
The Lodge
Drury Lane
Tyboughton
Whitchurch
SY13 3BE

**for Mr and Mrs A Onan-Read**

Drawing Name
**Landscaping as Proposed**

Drawn by **njg**
Date **SEPTEMBER '25**
Drawing Scale **1:200**
Paper Size **A3**
Layout ID **1237/PL/007**
Status
Revision **C**

nicolagibson ARCHITECTURAL DESIGN
Dairy House Farm, Chester Road, Oakmere CW8 2HB
t: 01606 536101 | m: 07813034552
w: www.njgdesign.co.uk | e: nicola@njgdesign.co.uk