

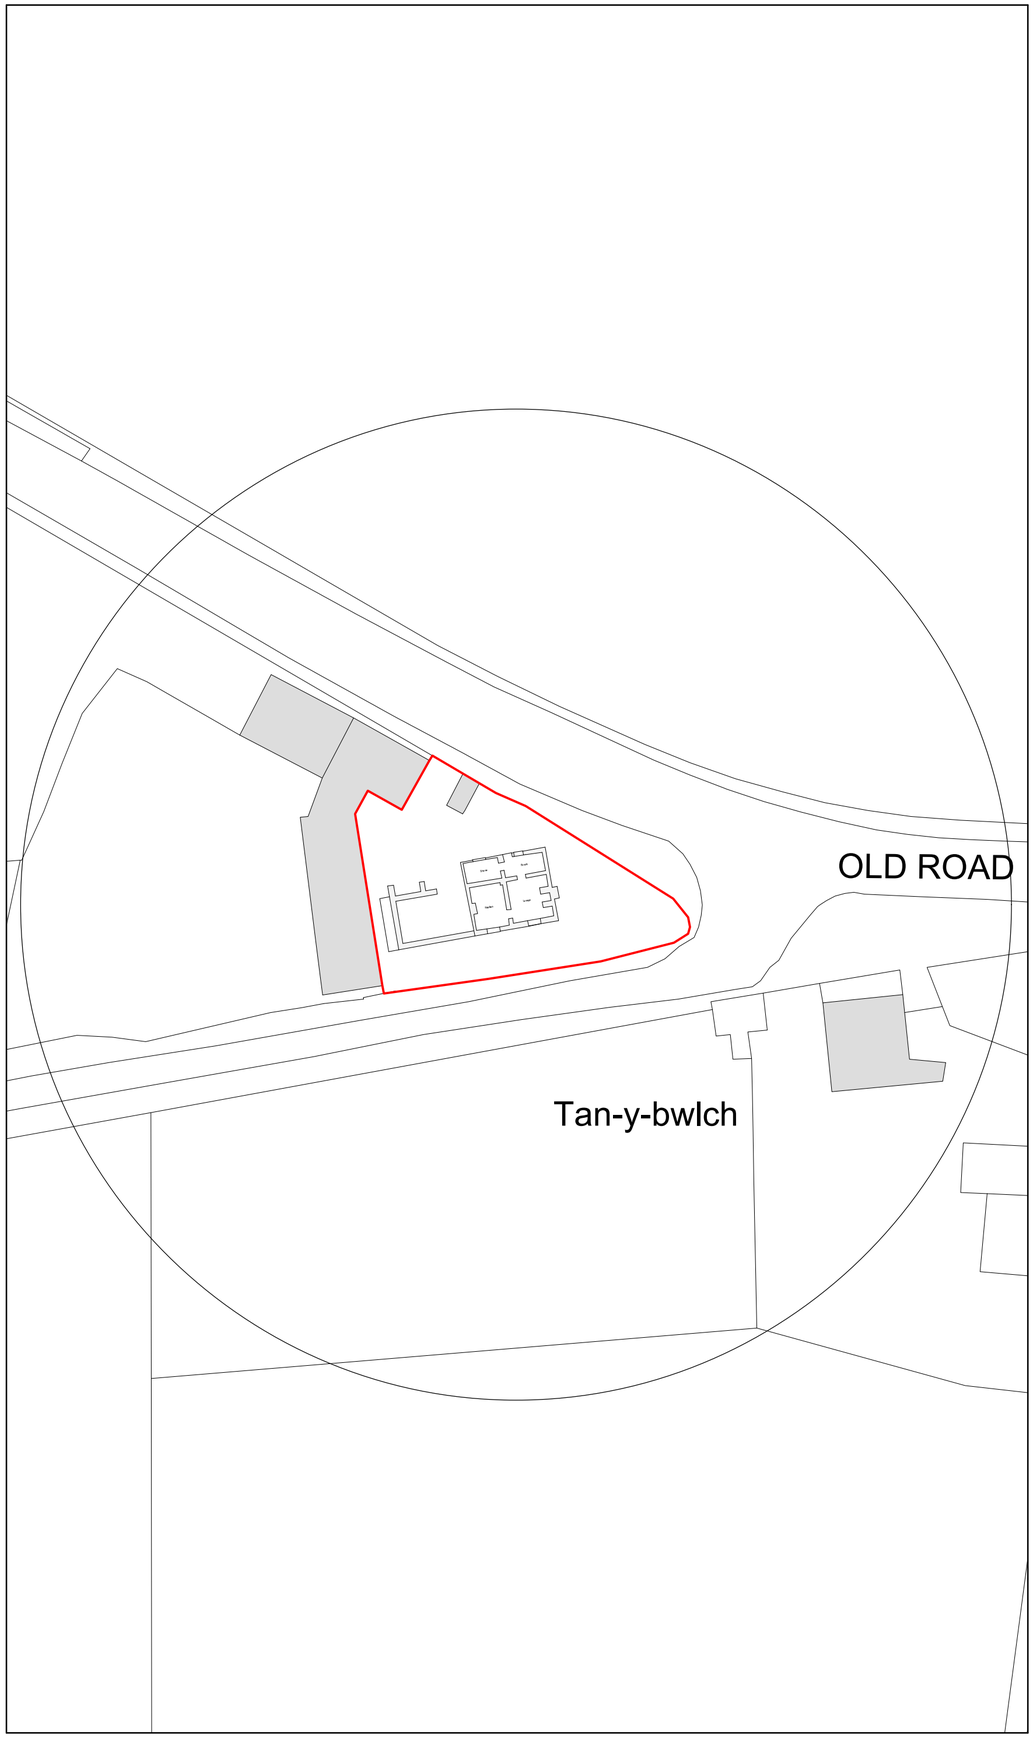



Site Plan 1:500

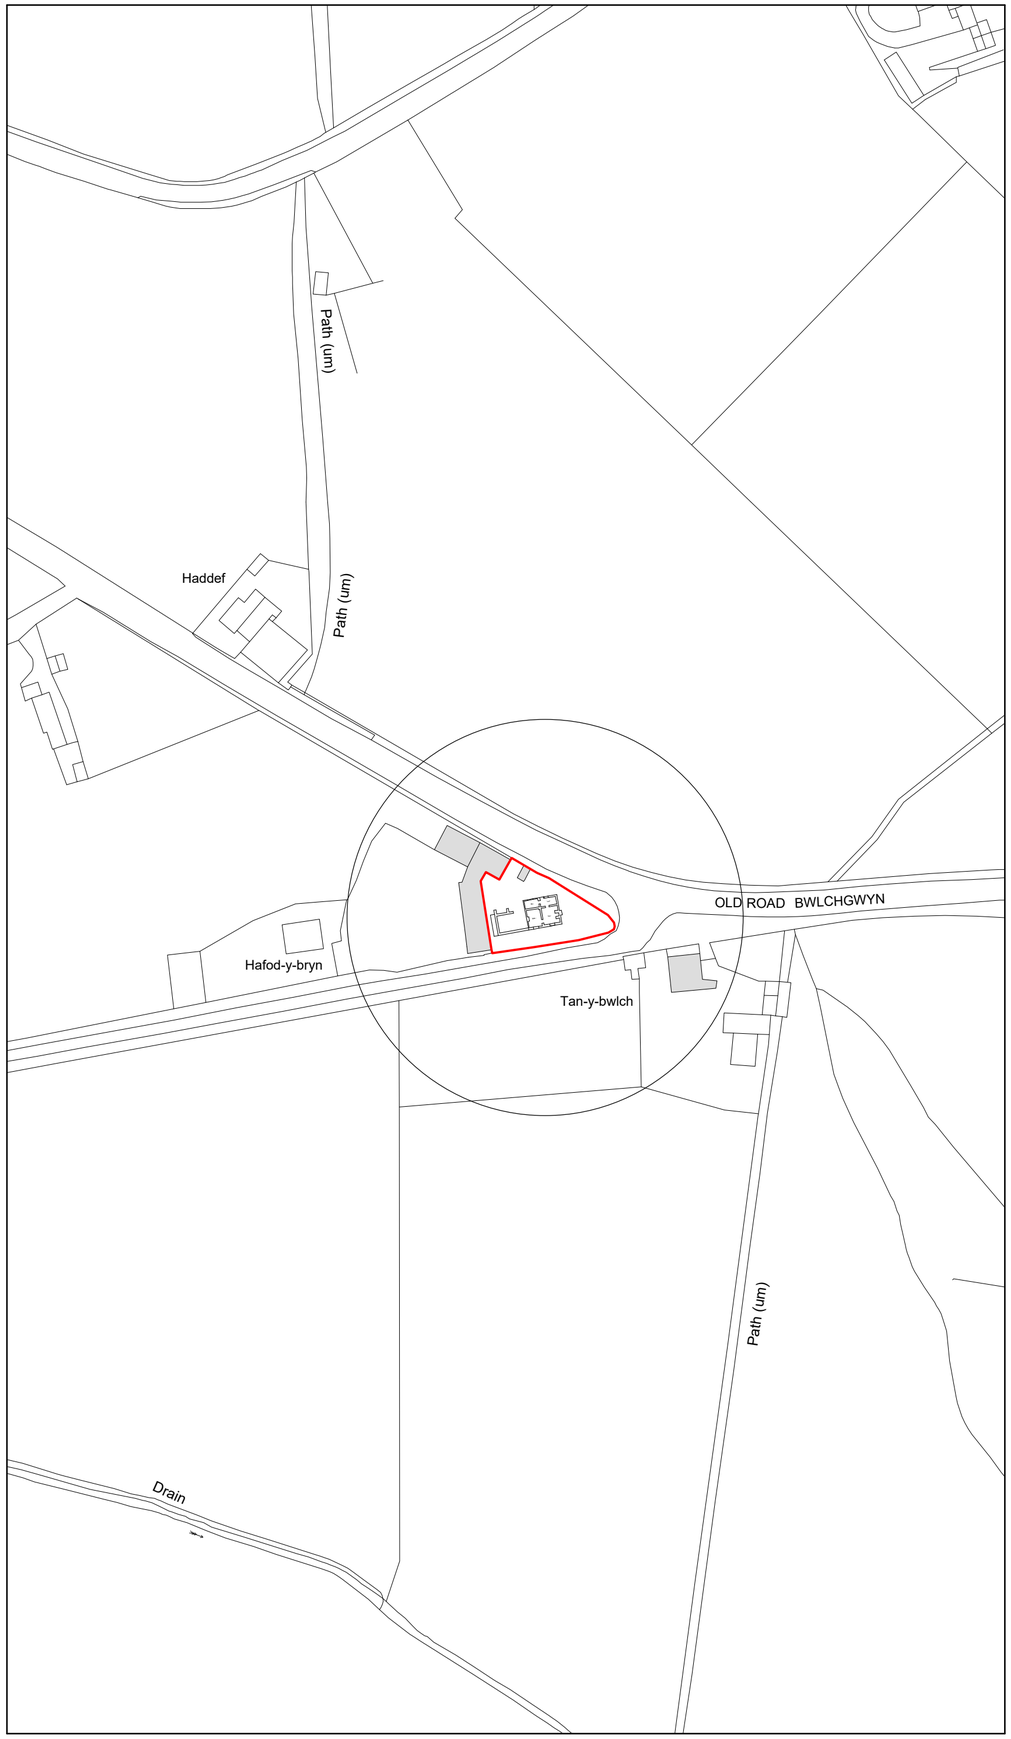


Location Plan 1:1250

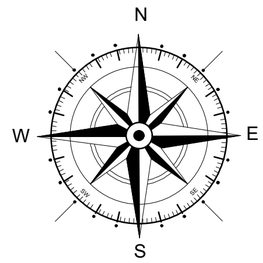


Key

- Surrounding Buildings
- Application Site

| Rev | Date | Detail | Initial |
|---|---|---|---|
| | | | |

Project:
Proposed alterations at Hafod y Bryn, Old Road, Bwlchgwyn, Wrexham, LL11 5UH

| Title: | Scale: (A2) |
|---|---|
| Existing: Site & Location Plan | 1:500 & 1:1250 |

| Drawn By: | Date: |
|---|---|
| L. Fowles | April 2026 |
| Drawing No: | Sheet: |
| J203/004 | 1 of 1 |

blueprint
architectural services

partner LABC

Office 3K4,
Redwither Business Tower,
Wrexham. LL13 9XT
Tel: 01978 356500
www.blueprintarchitectural.com
© copyright all rights reserved