

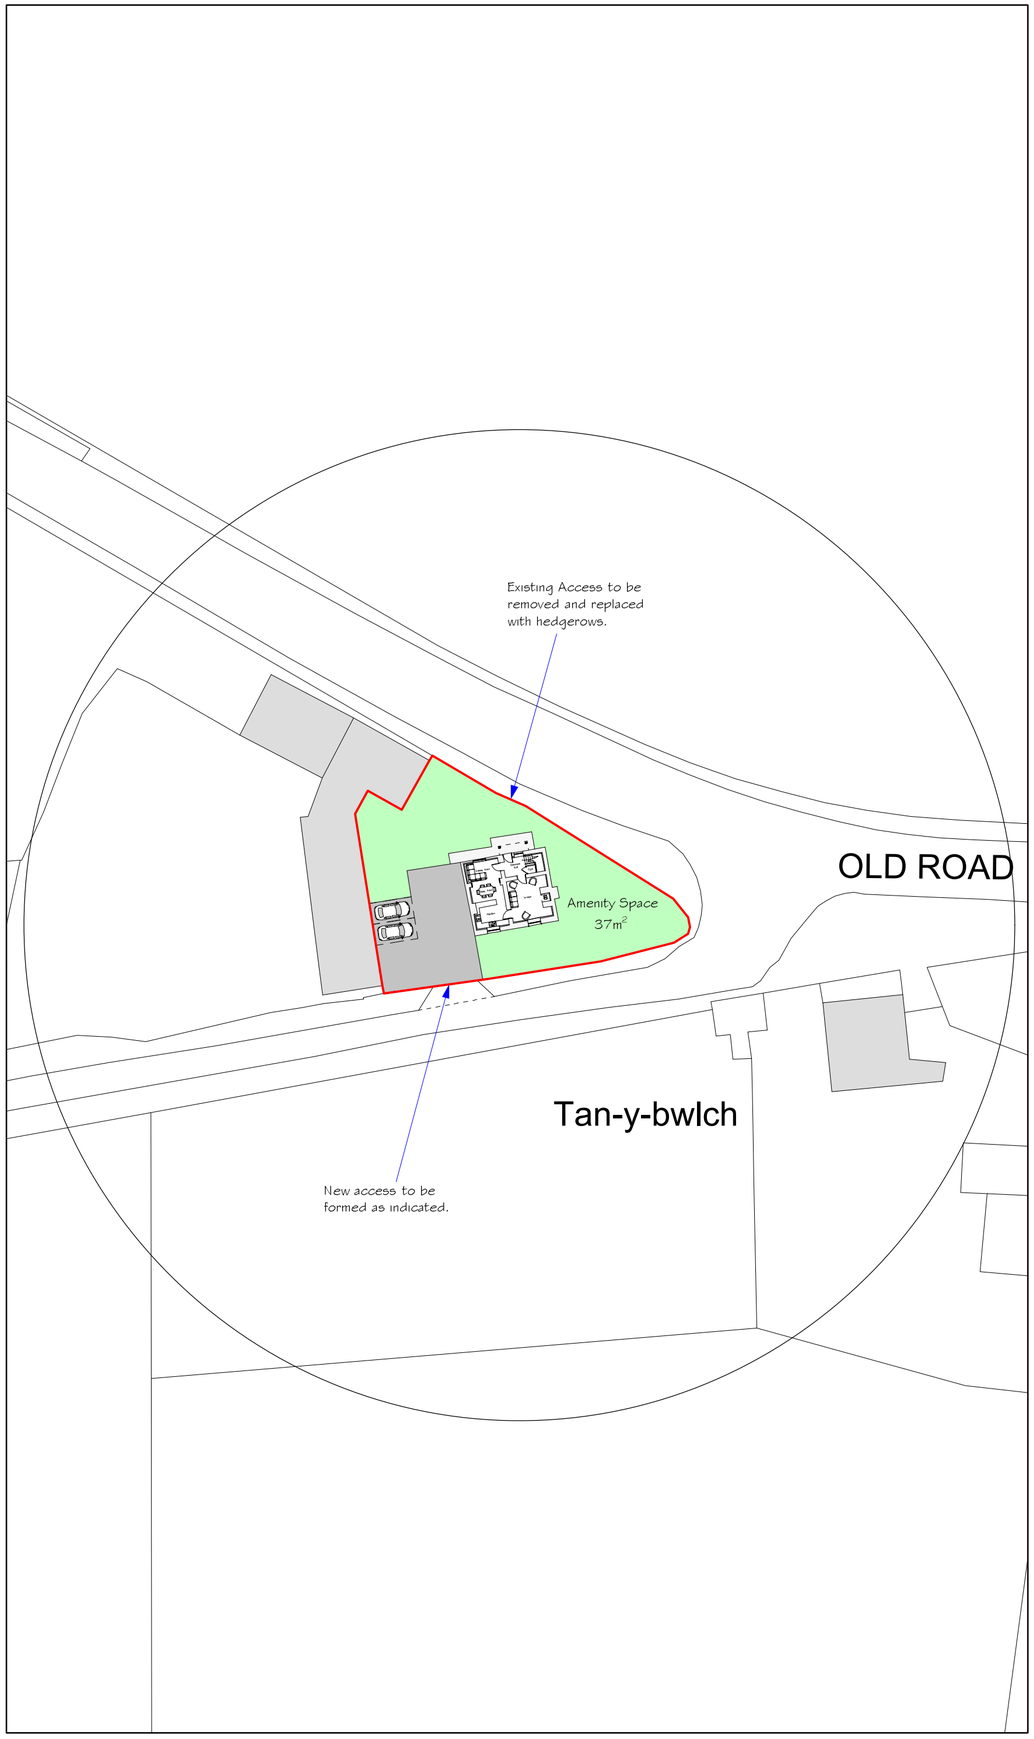


Site Plan 1:500

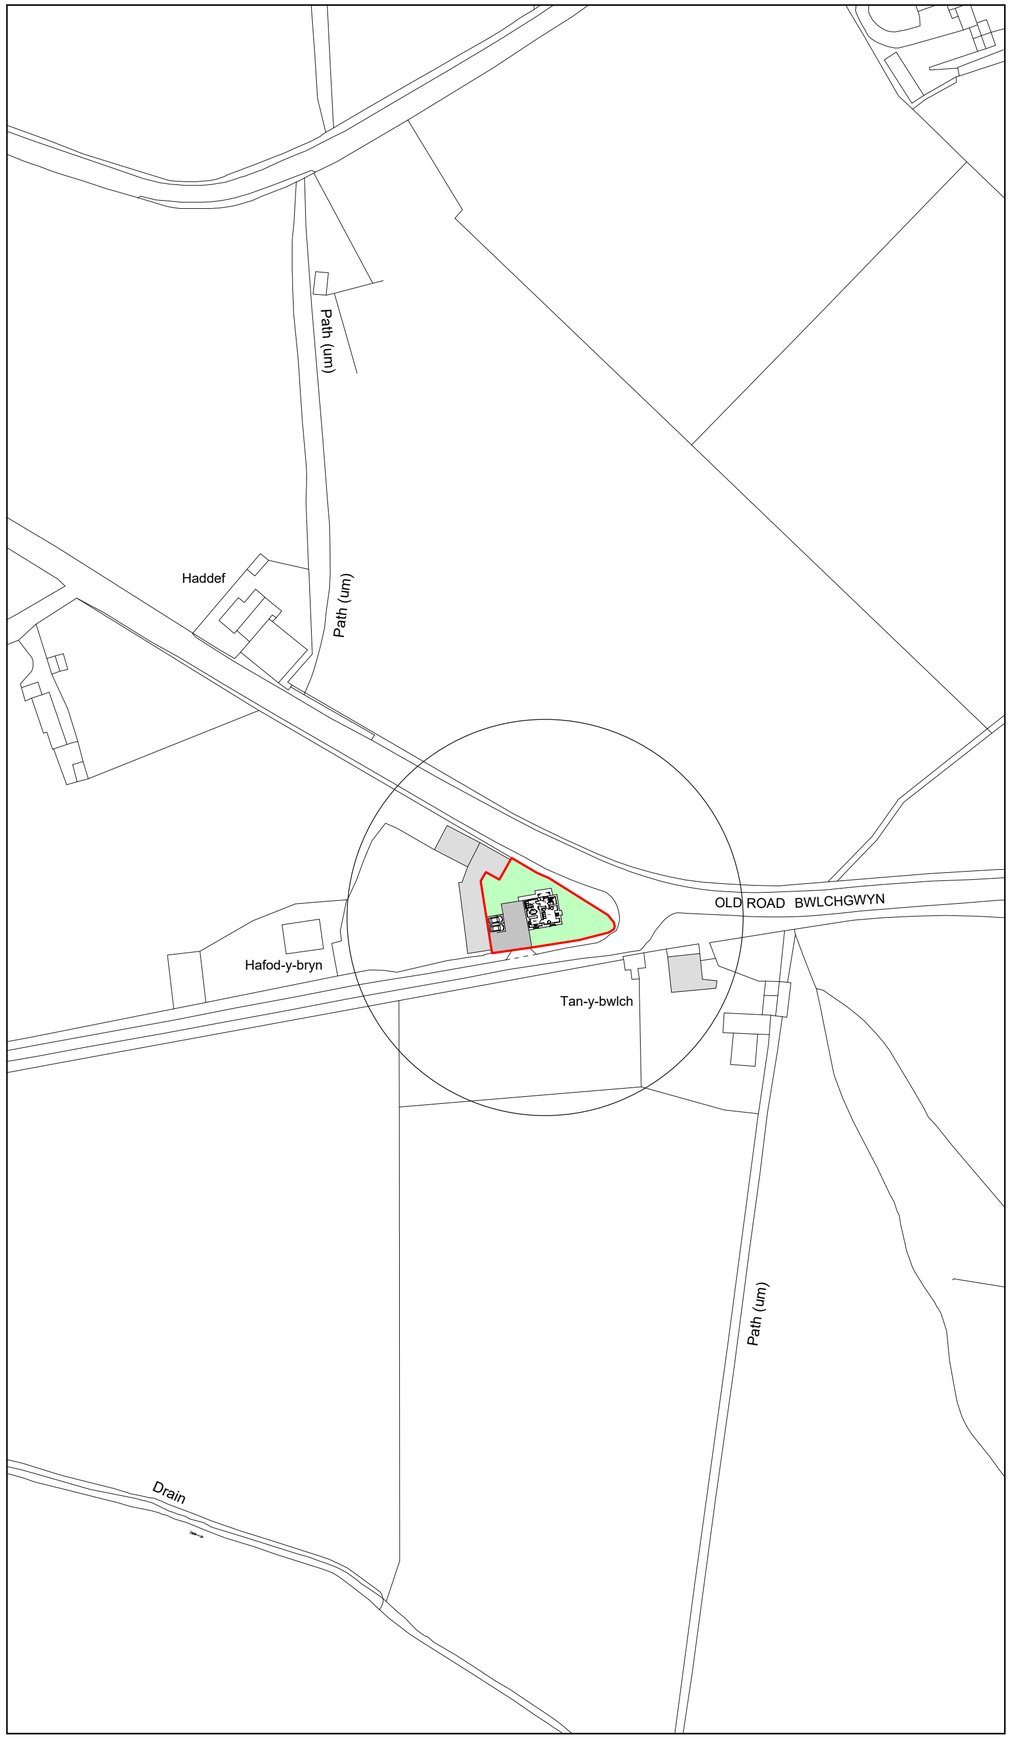

Location Plan 1:1250

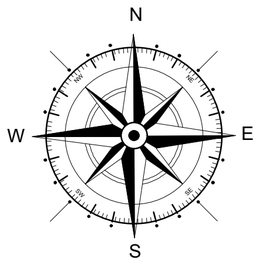

Key

- Surrounding Buildings
- Application Site
- Private Amenity Space
- Hardstanding
- Decorative Paving

Rev	Date	Detail	Initial

Project:
Proposed alterations at Hafod y Bryn, Old Road, Bwlchgwyn, Wrexham, LL11 5UH

Title:	Scale: (A2)
Proposed: Site & Location Plan	1:500 & 1:1250

Drawn By:	Date:
L. Fowles	April 2026
Drawing No:	Sheet:
J203/005	1 of 1

blueprint
architectural services
partner LABC
Office 3K4,
Redwither Business Tower,
Wrexham. LL13 9XT
Tel: 01978 356500
www.blueprintarchitectural.com
© copyright all rights reserved