

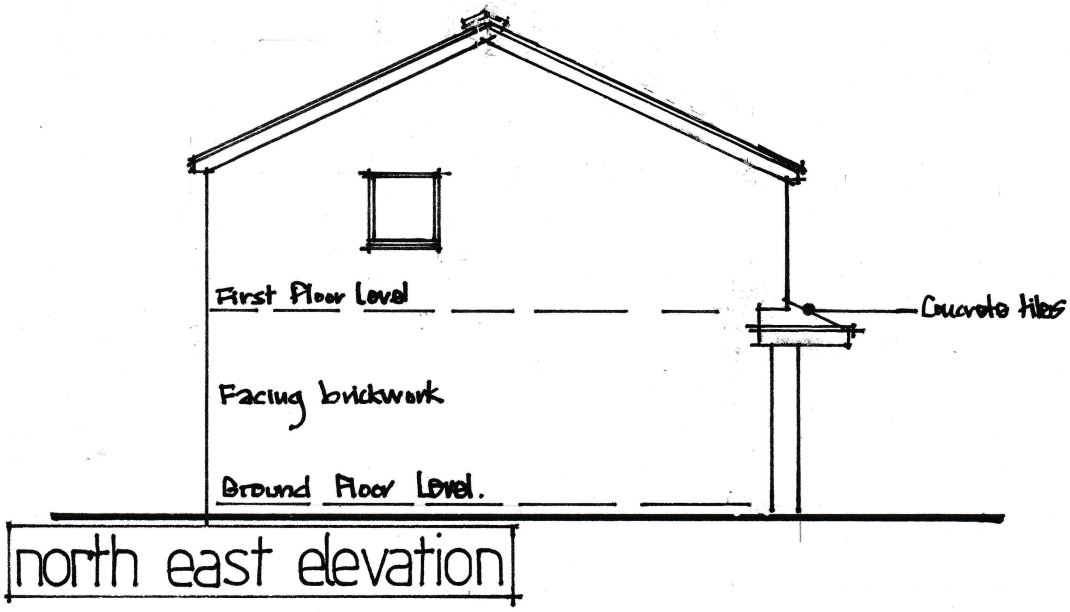


north east elevation

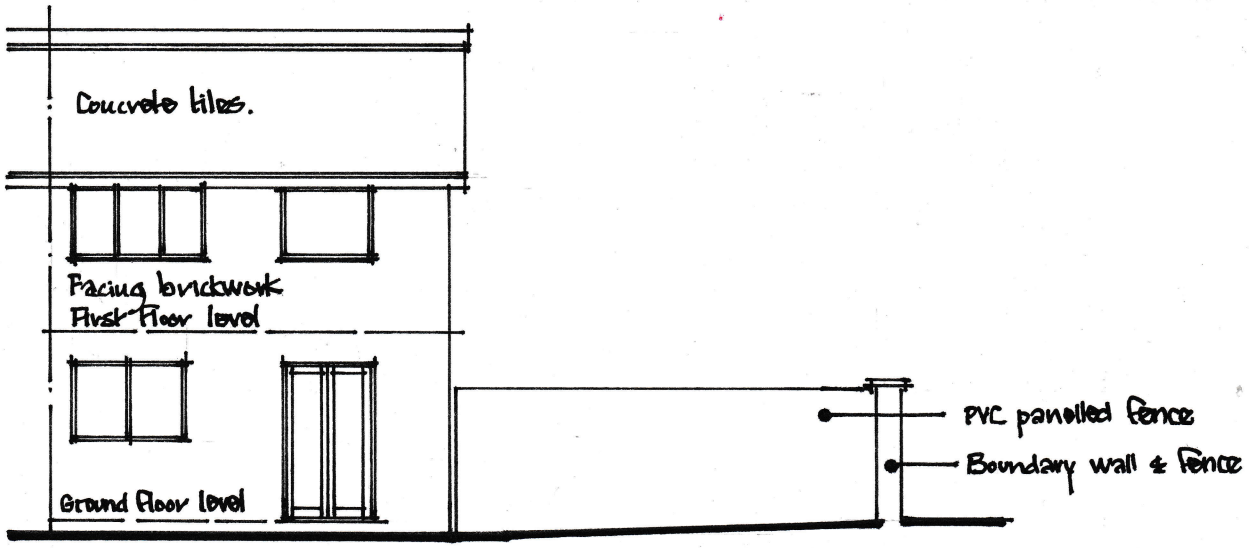

south east elevation

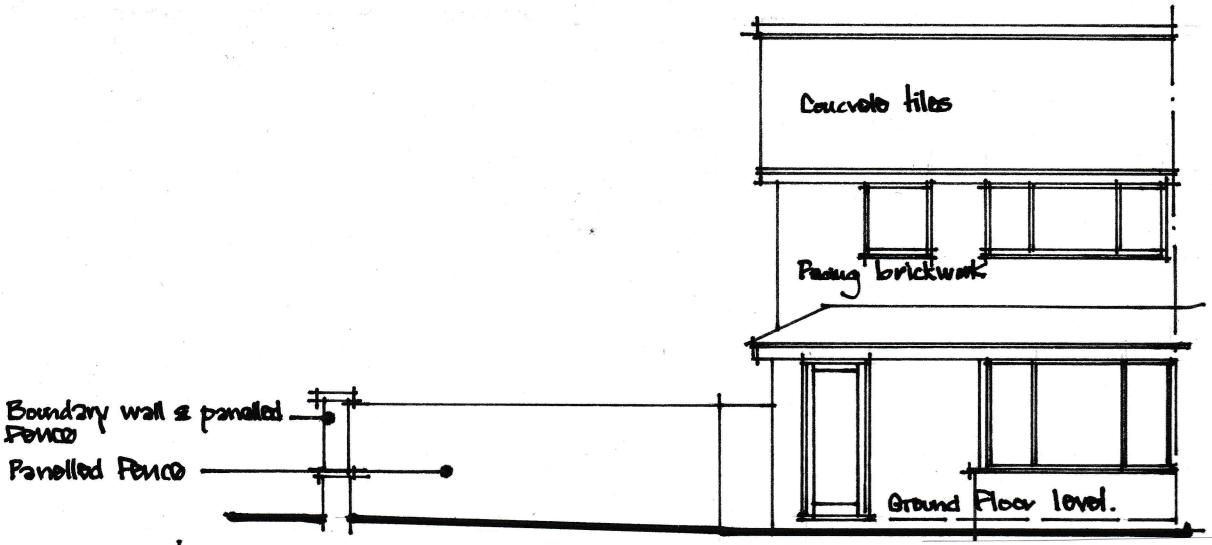

north west elevation

EXISTING

'12 FFORDD ALUN',
Wrexham

Scale 1:100 @ A4

Drg. No.

Date June 2026

12FAW/EX2