

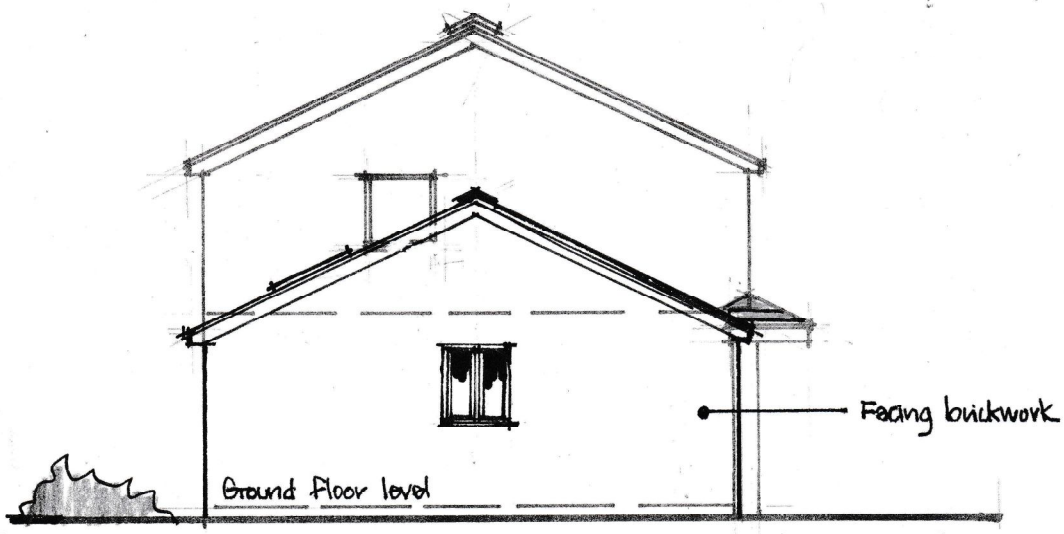


north east elevation

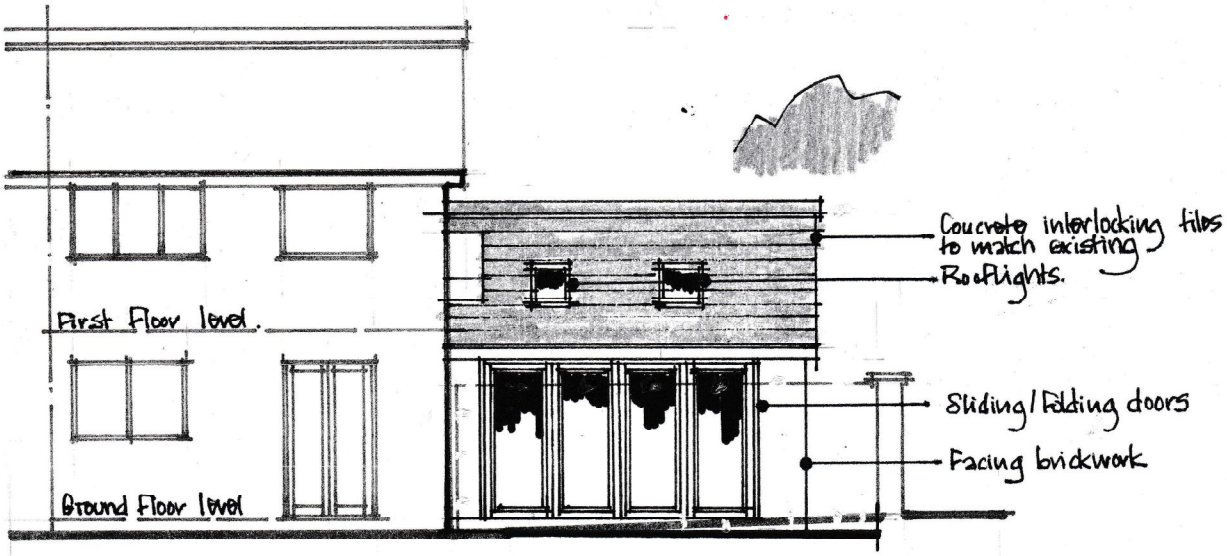

south east elevation

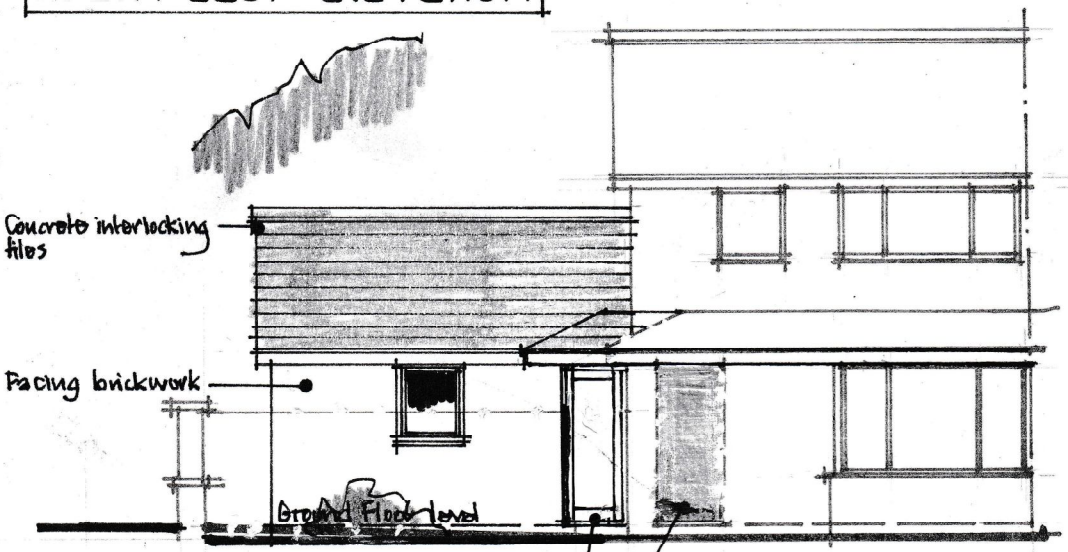

north west elevation

Re-use existing door
Build up existing door

PROPOSED SIDE EXTENSION

'12 FFORDD ALUN',
Wrexham

Scale 1:100 @ A4

Drg. No.

Date May 2026

12FAW/P2

'2' : amended : 1·June·2026