



EXISTING FRONT ELEVATION



EXISTING SIDE ELEVATION

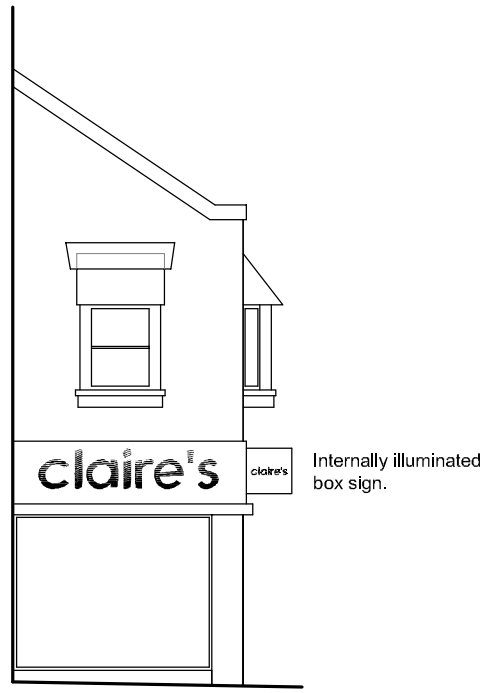

PROPOSED FRONT ELEVATION

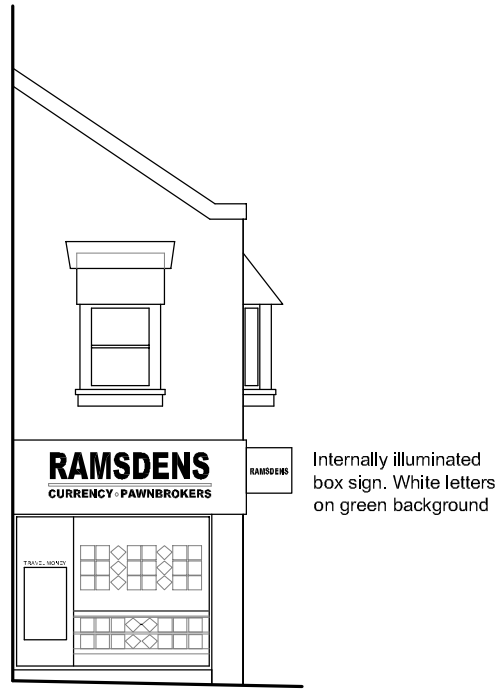

PROPOSED SIDE ELEVATION

0 1 2 3 4 5

Scale 1:100 @ A3

Client	RAMSDENS FINANCIAL LTD		Peter Rudsdale - Architectural Services 20 Church Street, Castleton, Whitby, North Yorkshire, YO21 2EQ T. 01287 660859 M. 07931 850633 E. peterrudsdale@hotmail.co.uk
Project	37 HOPE STREET, WREXHAM, LL11 1BB		
Drawing	EXISTING AND PROPOSED ELEVATIONS		
Scale	1:100	Date 22 Jun 26	Drawing No. 2606-06