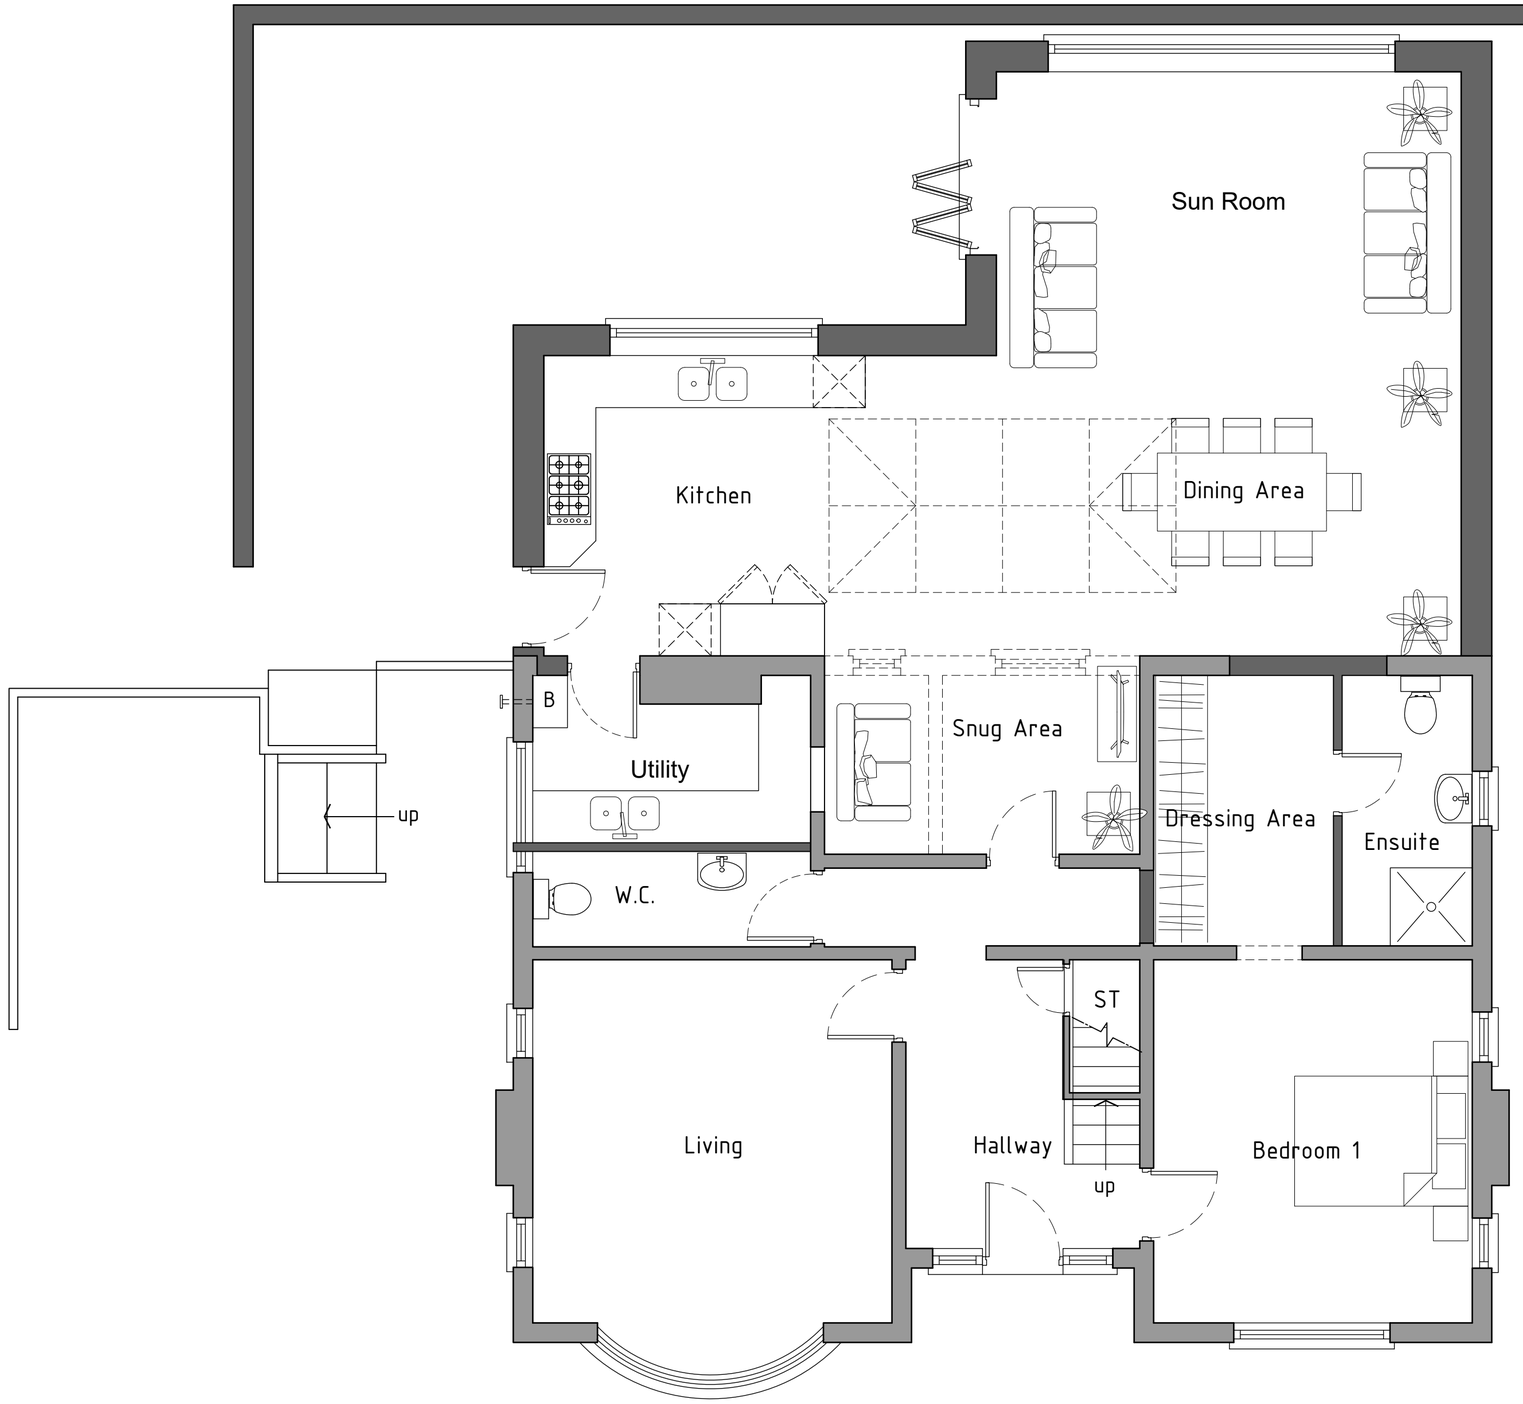


Ground floor plan 1:50

As Proposed

HDS ARCHITECTURAL SERVICES HDS Architectural Services, The Foundry, 15 Yorke Street, Wrexham LL13 8LW Tel (01978) 345250 www.hdsarchitectural.co.uk	**Project;** Hafan, Wrexham Road, Johnstown, Wrexham, LL14 1PE	**Dwg No;** HA/PD/04 A	**Date;** 25.02.26
	Title; 04-As Proposed Ground Floor	**Scale (A2);**	**Revision;**